TO LEONARDTOWN

TO POINT LOOKOUT

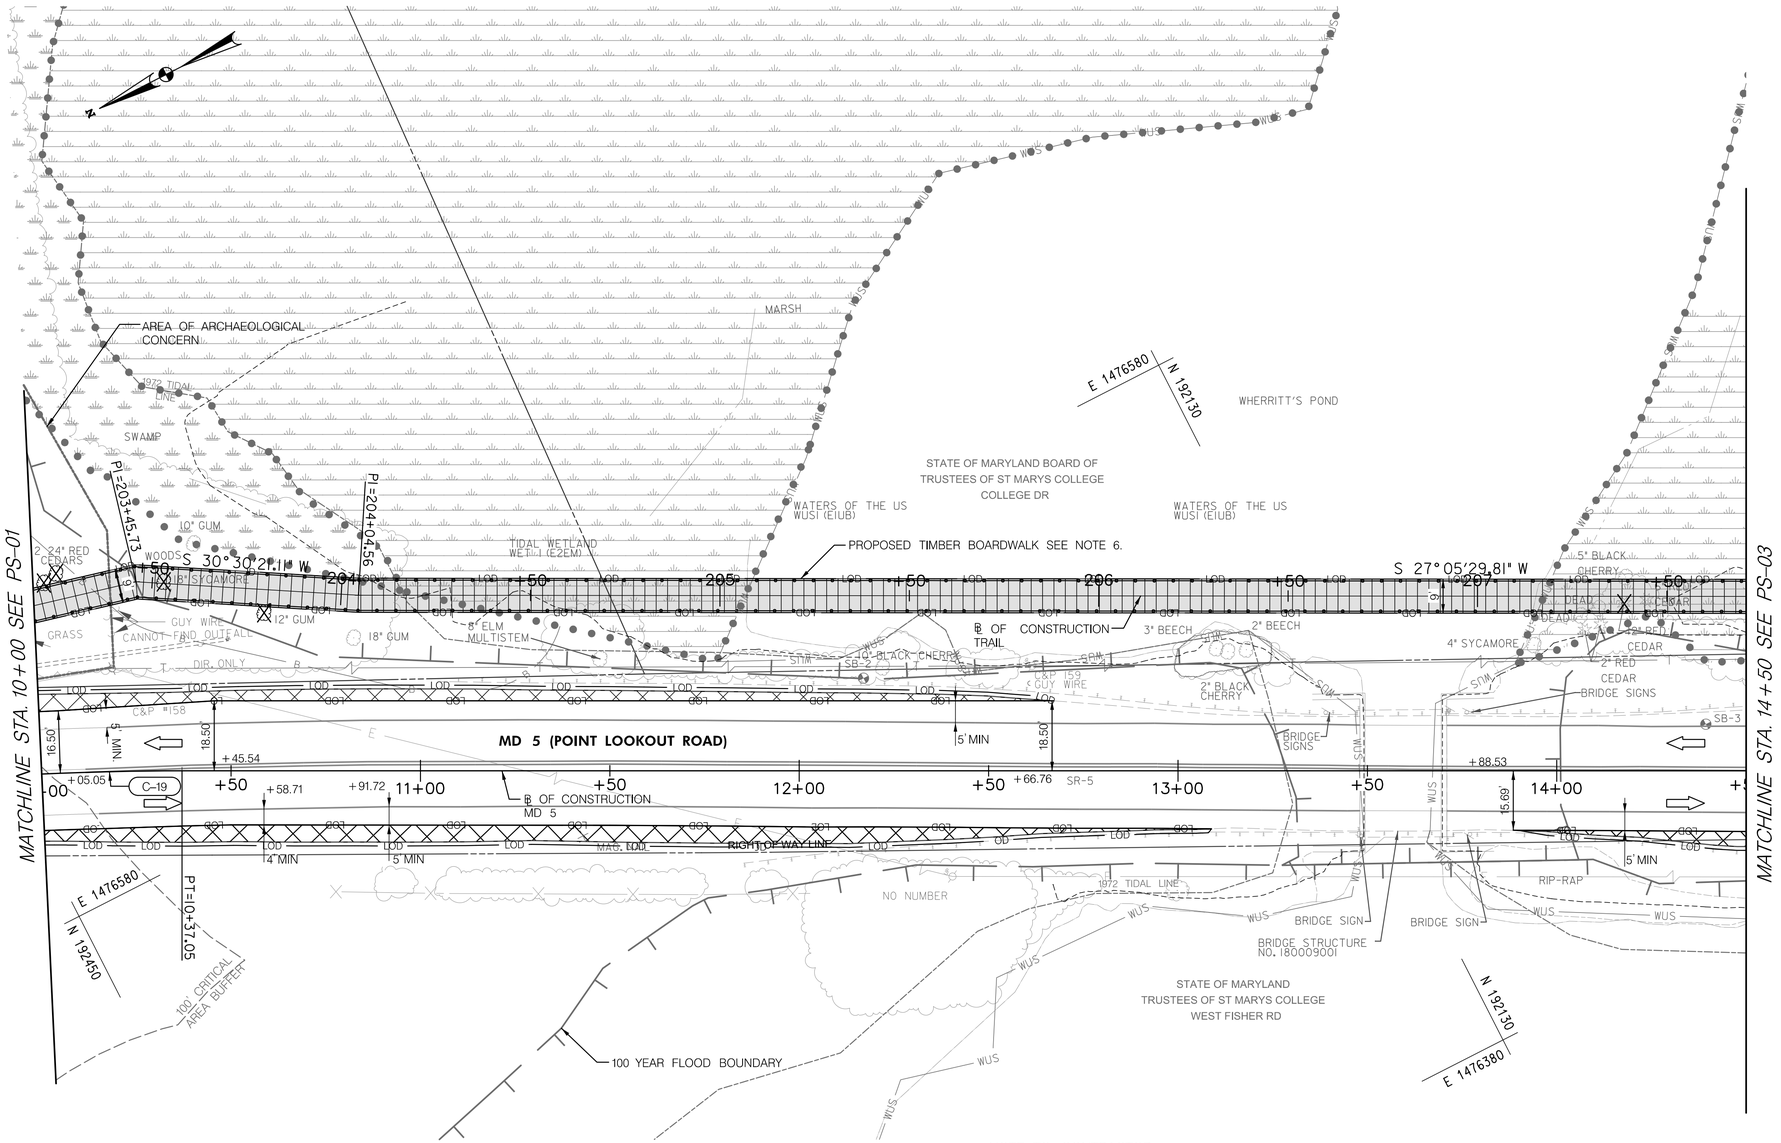

C-19
PI = 8+44.42
D = 7°09'43.10"
Δ = 28°10'27.45"
L = 393.39'
T = 200.76'
R = 800'
E = 24.80'

PAVEMENT LEGEND

- FULL DEPTH ASPHALT
- POROUS ASPHALT TRAIL (NON-STAMP)
- PERMEABLE BRICK TRAIL
- BOARDWALK
- WOODEN HANDRAIL
- PROPOSED SOLAR BOLLARD
- CONCRETE SIDEWALK
- ASPHALT AND CONCRETE REMOVAL
- EXISTING TRAFFIC FLOW
- TREE REMOVAL
- PROPOSED LIGHT POLE
- FINE MILLING ASPHALT OVERLAY

NOTE TO CONTRACTOR:

1. NO DISTURBED AREA SHALL BE LEFT UNSTABILIZED OVERNIGHT UNLESS THE RUNOFF IS DIRECTED TO AN APPROVED SEDIMENT CONTROL DEVICE.
2. ALL PAVEMENT REMOVAL AREAS SHALL UTILIZE SAME DAY STABILIZATION.
3. CONTRACTOR SHALL COORDINATE WITH ST. MARY'S COLLEGE OF MARYLAND AND HISTORIC ST. MARY'S CITY WHEN PERFORMING WORK NEAR AREA OF ARCHAEOLOGICAL CONCERN. LOCATIONS SHOWN ARE APPROXIMATE. CONTACT INFORMATION PROVIDED ON AB-01
4. REFER TO LIGHTING PLANS FOR SPECIFIC LIGHTING HARDWARE AND REQUIREMENTS.
5. PLACING FURNISHED SUBSOIL SHALL BE MEASURED AND PAID FOR BY THE CUBIC YARD.
6. FOR STRUCTURAL INFORMATION, REFER TO TS-01 FOR BOARDWALK TYPICAL SECTIONS AND BR-01 THROUGH BR-09 FOR BOARDWALK GENERAL PLAN. ALL OTHER DESIGN AND INFORMATION SHALL BE COORDINATED WITH MDOT SHA OFFICE OF STRUCTURES FOR APPROVAL.
7. CONTRACTOR SHALL ADJUST UNDERDRAIN LOCATION WHERE PROPOSED LIGHT POSTS ARE TO BE INSTALLED.

0 10 20 40
SCALE: 1" = 20'

DATUM: NAD 83\91 Horizontal
NAVD 88 Vertical

QUANTITY NOTES

NOTE:
ITEM QUANTITIES ARE FOR INFORMATION ONLY. ONLY POROUS PAVEMENT WILL BE PAID AT UNIT COST. ALL OTHER CONSTRUCTION ITEMS WILL BE INCIDENTAL TO THE CONTRACT LUMP SUM PRICE.

REMOVAL OF EXISTING PAVEMENT

STATION	CY	REMARKS
10+00 LT TO 12+67 LT	26	
10+00 RT TO 13+09 RT	41	
13+88 RT TO 14+50 RT	5	

PLACING FURNISHED TOPSOIL 4 INCH DEPTH

STATION	SY	REMARKS
10+00 LT TO 12+67 LT	78	MD 5
10+00 RT TO 13+09 RT	123	MD 5
13+88 RT TO 14+50 RT	13	MD 5

PLACING FURNISHED SUBSOIL

STATION	CY	REMARKS
10+00 LT TO 12+67 LT	31	
10+00 RT TO 13+09 RT	48	
13+88 RT TO 14+50 RT	5	

REMOVAL OF TREES

STATION	EA	REMARKS
203+22, 5.2 LT	1	24" CEDAR
203+26, 6.9 LT	1	24" CEDAR
203+53, 0.4 LT	1	18" SYCAMORE
203+80, 6.1 RT	1	12" GUM
207+39, 2.0 RT	1	12" CEDAR

McCORMICK TAYLOR
509 South Exeter Street
4th Floor
Baltimore, Maryland 21202
(410) 662-7400

CROSS REFERENCE		R /W PLAT NUMBER	REVISIONS
ITEM	SHEET NOs.		
ABBREVIATIONS /GENERAL NOTES /TYPICAL SECTIONS SHEETS	2-3		
PAVEMENT, SIDEWALK, & DRIVEWAY DETAIL SHEETS	4-6		
GEOMETRY SHEET	7		
TRAIL PLAN & TRAIL PROFILE SHEETS	8-17		
DRAINAGE DESIGN PROFILE SHEETS	18-19		
MISC. QUANTITY, STORMWATER DETAIL, & AS-BUILST SHEETS	20-22		
EROSION AND SEDIMENT CONTROL NOTES, DETAILS, & PLANS	23-40		
SIGNING AND PAVEMENT MARKING SHEET	41		
MAINTENANCE OF TRAFFIC NOTES SHEET	42		
BRIDGE, STRUCTURE & BORING SHEETS	43-51		
LANDSCAPE PLAN SHEETS & DETAIL SHEET	52-57		
LIGHTING PLAN SHEETS	58-62		

ST. MARY'S COLLEGE OF MARYLAND

ST. MARY'S COLLEGE OF MARYLAND
PEDESTRIAN AND BICYCLE TRAIL PROJECT

TRAIL PLAN

SCALE 1" = 20' ADVERTISED DATE DEC 2021 CONTRACT NO. SM193B51

DESIGNED BY GGW
DRAWN BY PNK
CHECKED BY ABA
MDE/PRD SEE TITLE SHEET

COUNTY ST. MARY'S
LOGMILE 11.19 TO 11.59
HORIZONTAL SCALE N/A
VERTICAL SCALE N/A

DRAWING NO. PS-02 OF PS-05
SHEET NO. 9 OF 62

BY: ggwissman –

PLOTTED: Friday, November 05, 2021 AT 10:09 AM
FILE: I:\5370 – St. Mary's College\01 – MD 5 – St Mary's College\Design\Engineering\PlanSet\Tepp\Tepp Planset\pHD-P002-MD5_Tepp.dgn

TO LEONARDTOWN

TO POINT LOOKOUT

DETECTABLE WARNING SURFACES (STD. MD 655.40)		
STATION	SF	REMARKS
210+60 LT/RT	18	
210+96 LT/RT	22	

REMOVAL OF EXISTING PAVEMENT		
STATION	CY	REMARKS
14+50 RT TO 19+00 RT	69	
14+70 LT TO 16+47 LT	17	
211+08 RT TO 211+33 RT	1	

FINE MILLING ASPHALT PAVEMENT 1 INCH TO 2.5 INCH DEPTH		
STATION	SY	REMARKS
16+06 LT TO 19+00 LT	665	

REMOVAL OF TREES		
STATION	EA	REMARKS
209+79 RT, 0.5'	1	6" CEDAR

RELOCATE EXISTING GROUND MOUNTED SIGN		
STATION	SF	REMARKS
211+35 RT	5	

PLACING SALVAGED TOPSOIL 4 INCH DEPTH		
STATION	SY	REMARKS
210+37 LT TO 210+75 LT	86	TRAIL
210+29 RT TO 210+59 RT	33	TRAIL
210+95 LT TO 212+22 LT	502	TRAIL
210+99 RT TO 212+22 RT	123	TRAIL

PLACING FURNISHED TOPSOIL 4 INCH DEPTH		
STATION	SY	REMARKS
14+50 RT TO 19+00 RT	207	MD 5
14+70 LT TO 16+47 LT	52	MD 5
211+08 RT TO 211+33 RT	3	TRAIL

PLACING FURNISHED SUBSOIL		
STATION	CY	REMARKS
14+50 RT TO 19+00 RT	81	
14+70 LT TO 16+47 LT	21	
211+08 RT TO 211+33 RT	1	

WOODEN HANDRAIL		
STATION	LF	REMARKS
210+43 LT TO 210+53 LT	10	
210+43 RT TO 210+53 RT	10	

MIX 3 CONCRETE FOR MISCELLANEOUS STRUCTURES		
STATION	CY	REMARKS
210+31 RT TO 210+68 LT	2	
210+92 LT TO 212+22 RT	4	

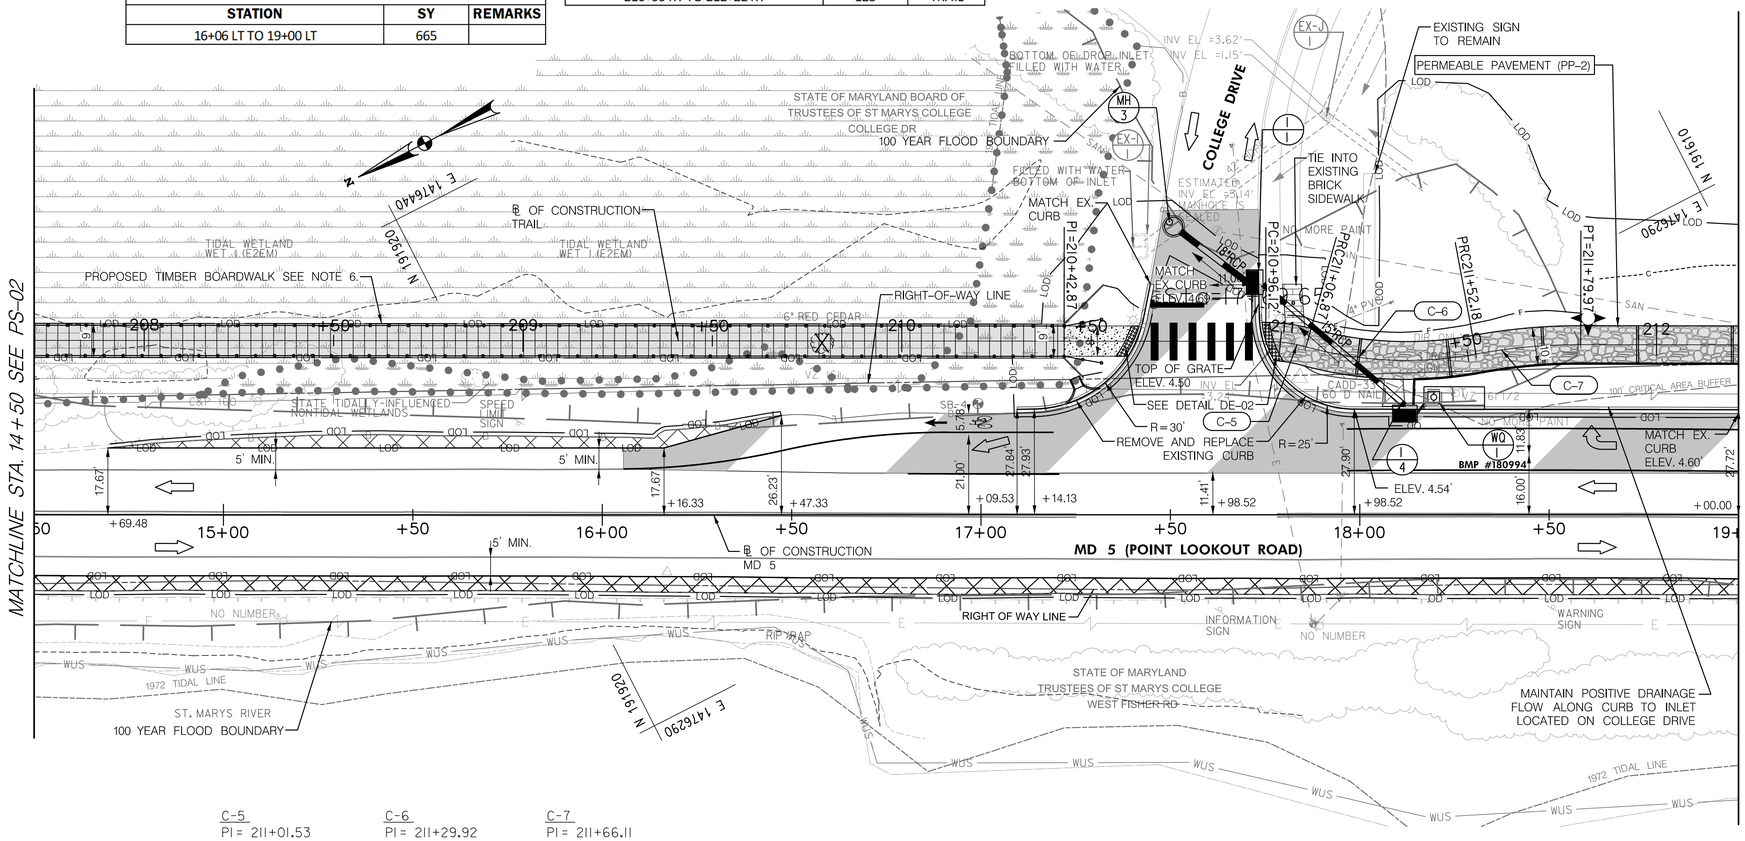

C-5	C-6	C-7
PI = 211+01.53	PI = 211+29.92	PI = 211+66.11
D = 143°14'22.02"	D = 57°17'44.81"	D = 38°11'49.87"
Δ = 15°24'10.52" RT	Δ = 25°57'37.47" LT	Δ = 10°36'12" RT
L = 10.75	L = 45.31	L = 27.79
T = 5.41	T = 23.05	T = 13.93
R = 40.00	R = 100.00	R = 150.00
E = 0.36	E = 2.62	E = 0.65

PAVEMENT LEGEND

- FULL DEPTH ASPHALT
- POROUS ASPHALT TRAIL (NON-STAMP)
- PERMEABLE BRICK TRAIL
- BOARDWALK
- WOODEN HANDRAIL
- PROPOSED SOLAR BOLLARD
- CONCRETE SIDEWALK
- ASPHALT AND CONCRETE REMOVAL
- EXISTING TRAFFIC FLOW
- TREE REMOVAL
- PROPOSED LIGHT POLE
- FINE MILLING ASPHALT OVERLAY

NOTE TO CONTRACTOR:

1. NO DISTURBED AREA SHALL BE LEFT UNSTABILIZED OVERNIGHT UNLESS THE RUNOFF IS DIRECTED TO AN APPROVED SEDIMENT CONTROL DEVICE.
2. ALL PAVEMENT REMOVAL AREAS SHALL UTILIZE SAME DAY STABILIZATION.
3. CONTRACTOR SHALL COORDINATE WITH ST. MARY'S COLLEGE OF MARYLAND AND HISTORIC ST. MARY'S CITY WHEN PERFORMING WORK NEAR AREA OF ARCHAEOLOGICAL CONCERN. LOCATIONS SHOWN ARE APPROXIMATE. CONTACT INFORMATION PROVIDED ON AB-01
4. REFER TO LIGHTING PLANS FOR SPECIFIC LIGHTING HARDWARE AND REQUIREMENTS.
5. PLACING FURNISHED SUBSOIL SHALL BE MEASURED AND PAID FOR BY THE CUBIC YARD.
6. FOR STRUCTURAL INFORMATION, REFER TO TS-01 FOR BOARDWALK TYPICAL SECTIONS AND BR-01 THROUGH BR-09 FOR BOARDWALK GENERAL PLAN. ALL OTHER DESIGN AND INFORMATION SHALL BE COORDINATED WITH MDOT SHA OFFICE OF STRUCTURES FOR APPROVAL.
7. CONTRACTOR SHALL ADJUST UNDERDRAIN LOCATION WHERE PROPOSED LIGHT POSTS ARE TO BE INSTALLED.

0 10 20 40

SCALE: 1" = 20'

DATUM: NAD 8391 Horizontal
NAVD 88 Vertical

QUANTITY NOTES

NOTE:
ITEM QUANTITIES ARE FOR INFORMATION ONLY. ONLY POROUS PAVEMENT WILL BE PAID AT UNIT COST. ALL OTHER CONSTRUCTION ITEMS WILL BE INCIDENTAL TO THE CONTRACT LUMP SUM PRICE.

CLASS 1 EXCAVATION		
STATION	CY	REMARKS
210+43 LT TO 212+22 LT/RT	109	

COMMON BORROW		
STATION	CY	REMARKS
210+42 TO 212+22 LT/RT	72	

SETTING COURSE USING AASHTO NO. 8 AGGREGATE		
STATION	CY	REMARKS
210+96 TO 212+22 LT/RT	7	

SELECT BACKFILL USING AASHTO NO. 2 AGGREGATE		
STATION	CY	REMARKS
210+96 TO 212+22 LT/RT	63	

POROUS ASPHALT TRAIL		
STATION	TON	REMARKS
210+96 TO 212+22 LT/RT	27	

GEOGRID TYPE A		
STATION	SY	REMARKS
210+96 TO 212+22 LT/RT	196	

GEOGRID TYPE B		
STATION	SY	REMARKS
210+96 TO 212+22 LT/RT	196	

5 INCH CONCRETE SIDEWALK		
STATION	SF	REMARKS
210+42 TO 210+63 LT	150	

BRICK SIDEWALK		
STATION	SF	REMARKS
211+00 LT TO 211+05 LT	55	

4 INCH GRADED AGGREGATE BASE COURSE		
STATION	SY	REMARKS
211+00 LT TO 211+05 LT	7	

TYPE A COMBINATION CURB AND GUTTER 12 INCH GUTTER PAN 8 INCH MINIMUM DEPTH		
STATION	LF	REMARKS
210+30 RT TO 210+67 LT	56	
210+93 RT TO 212+22 RT	151	

6 INCH GRADED AGGREGATE BASE COURSE		
STATION	SY	REMARKS
210+30 RT TO 210+68 LT	22	
210+92 RT TO 212+22 LT	59	

McCORMICK TAYLOR
509 South Exeter Street
4th Floor
Baltimore, Maryland 21202
(410) 662-7400

BY: ggwissman –

ST. MARY'S COLLEGE OF MARYLAND

ST. MARY'S COLLEGE OF MARYLAND PEDESTRIAN AND BICYCLE TRAIL PROJECT

CROSS REFERENCE		R / W PLAT NUMBER	REVISIONS
ITEM	SHEET NOs.		
ABBREVIATIONS /GENERAL NOTES /TYPICAL SECTIONS SHEETS	2-3		
PAVEMENT, SIDEWALK, & DRIVEWAY DETAIL SHEETS	4-6		
GEOMETRY SHEET	7		
TRAIL PLAN & TRAIL PROFILE SHEETS	8-17		
DRAINAGE DESIGN PROFILE SHEETS	18-19		
MISC. QUANTITY, STORMWATER DETAIL, & AS-BUILST SHEETS	20-22		
EROSION AND SEDIMENT CONTROL NOTES, DETAILS, & PLANS	23-40		
SIGNING AND PAVEMENT MARKING SHEET	41		
MAINTENANCE OF TRAFFIC NOTES SHEET	42		
BRIDGE, STRUCTURE & BORING SHEETS	43-51		
LANDSCAPE PLAN SHEETS & DETAIL SHEET	52-57		
LIGHTING PLAN SHEETS	58-62		

TRAIL PLAN

SCALE 1" = 20' ADVERTISED DATE DEC 2021 CONTRACT NO. SM193B51

DESIGNED BY GGW COUNTY ST. MARY'S
DRAWN BY PNK LOGMILE 11.19 TO 11.59
CHECKED BY ABA HORIZONTAL SCALE N/A
MDE/PRD SEE TITLE SHEET VERTICAL SCALE N/A

DRAWING NO. PS-03 OF PS-05 SHEET NO. 10 OF 62

PLOTTED: Friday, November 05, 2021 AT 10:09 AM
FILE: R:\5370 – St. Mary's College\01 – MD 5 – St Mary's College\Design\Engineering\PlanSet\Tepp\Tepp Planset\pHD-P003-MD5_Tepp.dgn

TO LEONARDTOWN

TO POINT LOOKOUT

C-8
PI = 213+83.43
D = 40°55'32.00"
Δ = 6°29'33.06" RT
L = 15.86
T = 7.94
R = 140.00
E = 0.23

C-9
PI = 214+90.23
D = 22°55'05.92"
Δ = 8°50'08.51" RT
L = 38.55
T = 19.31
R = 250.00
E = 0.75

C-10
PI = 215+82.44
D = 76°23'39.74"
Δ = 29°45'54.65" LT
L = 38.96
T = 19.93
R = 75.00
E = 2.60

C-11
PI = 216+37.22
D = 95°29'34.68"
Δ = 61°34'28.00" RT
L = 64.48
T = 35.75
R = 60.00
E = 9.84

C-12
PI = 216+81.82
D = 114°35'29.61"
Δ = 35°13'40.82" LT
L = 30.74
T = 15.87
R = 50.00
E = 2.46

C-20
PI = 214+41.92
D = 3°41'47.41"
Δ = 14°55'35.73" RT
L = 403.80'
T = 203.05'
R = 1550'
C = 13.24'

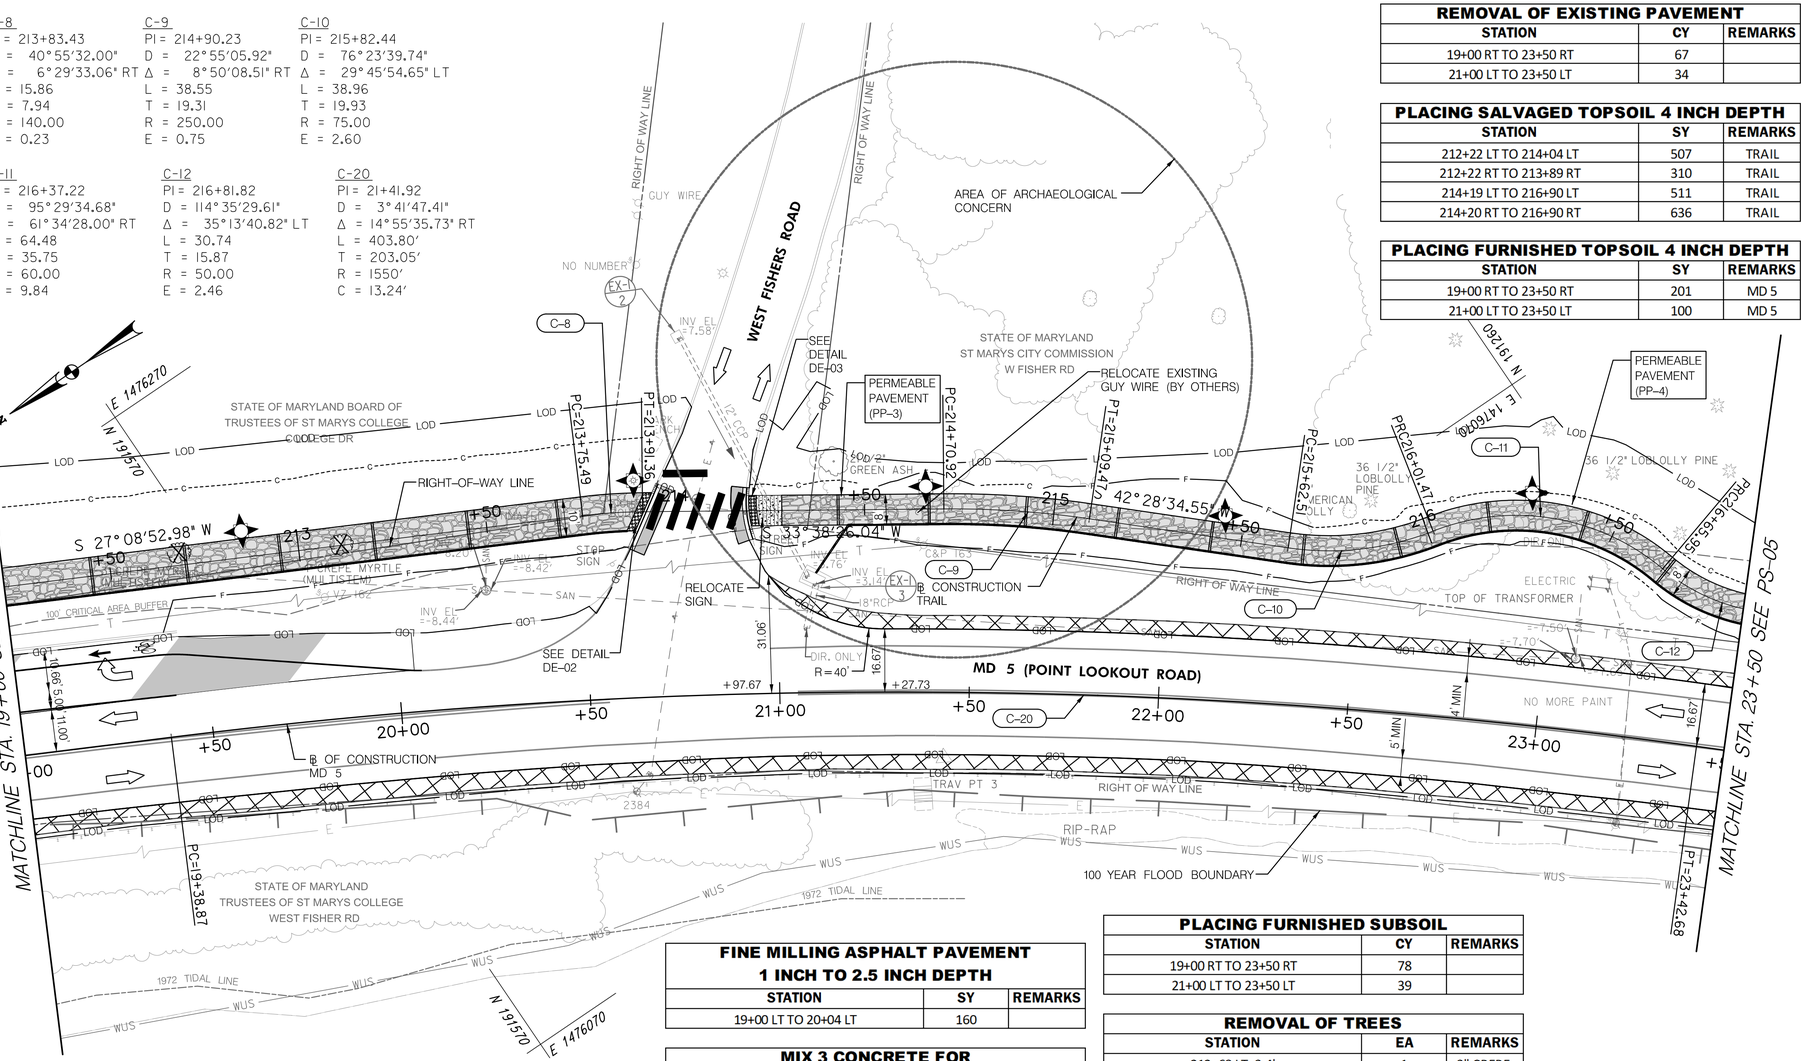

REMOVAL OF EXISTING PAVEMENT		
STATION	CY	REMARKS
19+00 RT TO 23+50 RT	67	
21+00 LT TO 23+50 LT	34	

PLACING SALVAGED TOPSOIL 4 INCH DEPTH		
STATION	SY	REMARKS
212+22 LT TO 214+04 LT	507	TRAIL
212+22 RT TO 213+89 RT	310	TRAIL
214+19 LT TO 216+90 LT	511	TRAIL
214+20 RT TO 216+90 RT	636	TRAIL

PLACING FURNISHED TOPSOIL 4 INCH DEPTH		
STATION	SY	REMARKS
19+00 RT TO 23+50 RT	201	MD 5
21+00 LT TO 23+50 LT	100	MD 5

FINE MILLING ASPHALT PAVEMENT 1 INCH TO 2.5 INCH DEPTH		
STATION	SY	REMARKS
19+00 LT TO 20+04 LT	160	

MIX 3 CONCRETE FOR MISCELLANEOUS STRUCTURES		
STATION	CY	REMARKS
213+89 RT TO 213+99 LT	2	
214+15 LT TO 214+20 RT	1	

PLACING FURNISHED SUBSOIL		
STATION	CY	REMARKS
19+00 RT TO 23+50 RT	78	
21+00 LT TO 23+50 LT	39	

REMOVAL OF TREES		
STATION	EA	REMARKS
212+68 LT, 3.4'	1	3" CREPE
213+11 LT, 0'	1	3" CREPE

RELOCATE EXISTING GROUND MOUNTED SIGN		
STATION	SF	REMARKS
214+26 RT	5	

NOTE TO CONTRACTOR:

1. NO DISTURBED AREA SHALL BE LEFT UNSTABILIZED OVERNIGHT UNLESS THE RUNOFF IS DIRECTED TO AN APPROVED SEDIMENT CONTROL DEVICE.
2. ALL PAVEMENT REMOVAL AREAS SHALL UTILIZE SAME DAY STABILIZATION.
3. CONTRACTOR SHALL COORDINATE WITH ST. MARY'S COLLEGE OF MARYLAND AND HISTORIC ST. MARY'S CITY WHEN PERFORMING WORK NEAR AREA OF ARCHAEOLOGICAL CONCERN. LOCATIONS SHOWN ARE APPROXIMATE. CONTACT INFORMATION PROVIDED ON AB-01
4. REFER TO LIGHTING PLANS FOR SPECIFIC LIGHTING HARDWARE AND REQUIREMENTS.
5. PLACING FURNISHED SUBSOIL SHALL BE MEASURED AND PAID FOR BY THE CUBIC YARD.
6. FOR STRUCTURAL INFORMATION, REFER TO TS-01 FOR BOARDWALK TYPICAL SECTIONS AND BR-01 THROUGH BR-09 FOR BOARDWALK GENERAL PLAN. ALL OTHER DESIGN AND INFORMATION SHALL BE COORDINATED WITH MDOT SHA OFFICE OF STRUCTURES FOR APPROVAL.
7. CONTRACTOR SHALL ADJUST UNDERDRAIN LOCATION WHERE PROPOSED LIGHT POSTS ARE TO BE INSTALLED.

PAVEMENT LEGEND

- FULL DEPTH ASPHALT
- POROUS ASPHALT TRAIL (NON-STAMP)
- PERMEABLE BRICK TRAIL
- BOARDWALK
- WOODEN HANDRAIL
- PROPOSED SOLAR BOLLARD
- CONCRETE SIDEWALK
- ASPHALT AND CONCRETE REMOVAL
- EXISTING TRAFFIC FLOW
- TREE REMOVAL
- PROPOSED LIGHT POLE
- FINE MILLING ASPHALT OVERLAY

0 10 20 40
SCALE: 1" = 20'

DATUM: NAD 83\91 Horizontal
NAVD 88 Vertical

QUANTITY NOTES

NOTE:
ITEM QUANTITIES ARE FOR INFORMATION ONLY. ONLY POROUS PAVEMENT WILL BE PAID AT UNIT COST. ALL OTHER CONSTRUCTION ITEMS WILL BE INCIDENTAL TO THE CONTRACT LUMP SUM PRICE.

CLASS 1 EXCAVATION		
STATION	CY	REMARKS
212+22 TO 216+90 LT/RT	289	

COMMON BORROW		
STATION	CY	REMARKS
212+22 TO 216+90 LT/RT	31	

SETTING COURSE USING AASHTO NO. 8 AGGREGATE		
STATION	CY	REMARKS
212+22 TO 213+92 LT/RT	9	
214+28 TO 216+90 LT/RT	11	

SELECT BACKFILL USING AASHTO NO. 2 AGGREGATE		
STATION	CY	REMARKS
212+22 TO 213+92 LT/RT	148	
214+28 TO 216+90 LT/RT	137	

POROUS ASPHALT TRAIL		
STATION	TON	REMARKS
212+22 TO 213+92 LT/RT	37	
214+28 TO 216+90 LT/RT	46	

GEOGRID TYPE A		
STATION	SY	REMARKS
212+22 TO 213+94 LT/RT	265	
214+28 TO 216+90 LT/RT	350	

GEOGRID TYPE B		
STATION	SY	REMARKS
212+22 TO 213+92 LT/RT	265	
214+28 TO 216+90 LT/RT	350	

5 INCH CONCRETE SIDEWALK		
STATION	SF	REMARKS
214+21 TO 214+28 LT/RT	69	

TYPE A COMBINATION CURB AND GUTTER 12 INCH GUTTER PAN 8 INCH MINIMUM DEPTH		
STATION	LF	REMARKS
213+93 RT TO 213+98 LT	19	
214+18 LT TO 214+21 RT	14	

6 INCH GRADED AGGREGATE BASE COURSE		
STATION	SY	REMARKS
213+87 RT TO 213+96 LT	8	
214+22 LT TO 214+24 RT	6	

DETECTABLE WARNING SURFACES		
STATION	SF	REMARKS
213+95 LT/RT	22	
214+24 LT/RT	16	

McCORMICK TAYLOR
509 South Exeter Street
4th Floor
Baltimore, Maryland 21202
(410) 662-7400

ST. MARY'S COLLEGE OF MARYLAND

ST. MARY'S COLLEGE OF MARYLAND PEDESTRIAN AND BICYCLE TRAIL PROJECT

CROSS REFERENCE		R / W PLAT NUMBER	REVISIONS
ITEM	SHEET NOs.		
ABBREVIATIONS /GENERAL NOTES /TYPICAL SECTIONS SHEETS,	2–3		
PAVEMENT, SIDEWALK, & DRIVEWAY DETAIL SHEETS	4–6		
GEOMETRY SHEET	7		
TRAIL PLAN & TRAIL PROFILE SHEETS	8–17		
DRAINAGE DESIGN PROFILE SHEETS	18–19		
MISC. QUANTITY, STORMWATER DETAIL, & AS-BUILST SHEETS	20–22		
EROSION AND SEDIMENT CONTROL NOTES, DETAILS, & PLANS,	23–40		
SIGNING AND PAVEMENT MARKING SHEET	41		
MAINTENANCE OF TRAFFIC NOTES SHEET	42		
BRIDGE, STRUCTURE & BORING SHEETS	43–51		
LANDSCAPE PLAN SHEETS & DETAIL SHEET	52–57		
LIGHTING PLAN SHEETS	58–62		

TRAIL PLAN

SCALE 1" = 20' ADVERTISED DATE DEC 2021 CONTRACT NO. SM193B51

DESIGNED BY GGW
DRAWN BY PNK
CHECKED BY ABA
MDE/PRD SEE TITLE SHEET
COUNTY ST. MARY'S
LOGMILE 11.19 TO 11.59
HORIZONTAL SCALE N/A
VERTICAL SCALE N/A

DRAWING NO. PS-04 OF PS-05 SHEET NO. 11 OF 62

BY: ggwissman –

PLOTTED: Friday, November 05, 2021 AT 10:09 AM
FILE: R:\5370 – St. Mary's College\01 – MD 5 – St Mary's College\Design\Engineering\PlanSet\Tepp\Tepp Planset\pHD-P004-MD5_Tepp.dgn

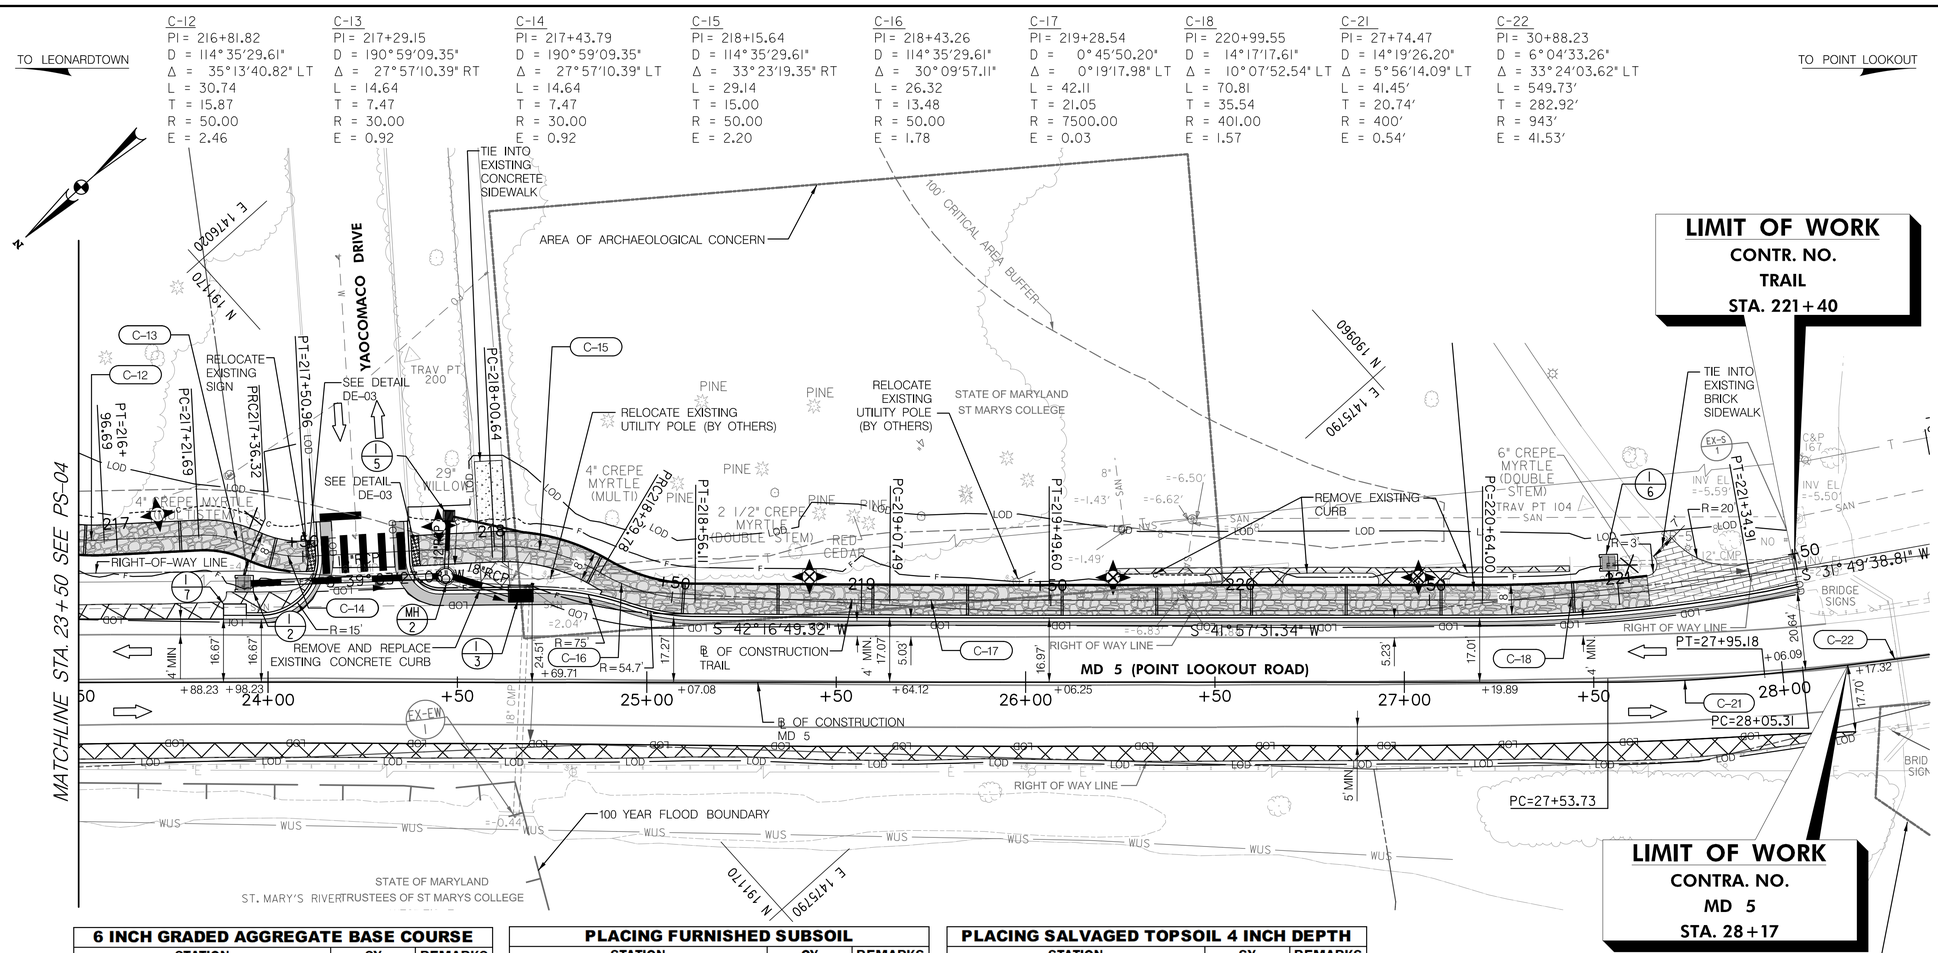

6 INCH GRADED AGGREGATE BASE COURSE

STATION	SY	REMARKS
217+36 RT TO 217+55 LT	22	
217+76 RT TO 221+30 LT	146	

DETECTABLE WARNING SURFACES

STATION	SF	REMARKS
217+51 LT/RT	16	
217+79 LT/RT	16	

REMOVAL OF EXISTING PAVEMENT

STATION	CY	REMARKS
23+50 LT TO 24+12 LT	10	
23+50 RT TO 28+18 RT	66	
217+97 RT TO 218+05 RT	1	
219+67 LT TO 220+87 LT	11	

PLACING FURNISHED SUBSOIL

STATION	CY	REMARKS
23+50 LT TO 24+12 LT	12	
23+50 RT TO 28+18 RT	77	
217+97 RT TO 218+05 RT	1	
219+67 LT TO 220+87 LT	13	

REMOVAL OF TREES

STATION	EA	REMARKS
217+34, 6.8 LT	1	4" Crepe
221+04, 7.2 LT	1	6" Crepe

RELOCATE EXISTING GROUND MOUNTED SIGN

STATION	SF	REMARKS
217+51 LT	5	
218+13 LT	5	

PLACING SALVAGED TOPSOIL 4 INCH DEPTH

STATION	SY	REMARKS
216+90 LT TO 217+53 LT	101	TRAIL
216+90 RT TO 217+53 RT	75	TRAIL
217+78 LT TO 221+48 LT	506	TRAIL
217+79 RT TO 217+97 RT	12	TRAIL
218+05 RT TO 218+40 RT	13	TRAIL

PLACING FURNISHED TOPSOIL 4 INCH DEPTH

STATION	SY	REMARKS
23+50 LT TO 24+12 LT	29	MD 5
23+50 RT TO 28+18 RT	197	MD 5
217+97 RT TO 218+05 RT	6	TRAIL
219+67 LT TO 220+87 LT	33	TRAIL

MIX 3 CONCRETE FOR MISCELLANEOUS STRUCTURES

STATION	CY	REMARKS
217+37 RT TO 217+58 LT	2	
217+74 LT TO 221+47 RT	11	

PAVEMENT LEGEND

- FULL DEPTH ASPHALT
- POROUS ASPHALT TRAIL (NON-STAMP)
- PERMEABLE BRICK TRAIL
- BOARDWALK
- WOODEN HANDRAIL
- PROPOSED SOLAR BOLLARD
- CONCRETE SIDEWALK
- ASPHALT AND CONCRETE REMOVAL
- EXISTING TRAFFIC FLOW
- TREE REMOVAL
- PROPOSED LIGHT POLE
- FINE MILLING ASPHALT OVERLAY

NOTE TO CONTRACTOR:

1. NO DISTURBED AREA SHALL BE LEFT UNSTABILIZED OVERNIGHT UNLESS THE RUNOFF IS DIRECTED TO AN APPROVED SEDIMENT CONTROL DEVICE.
2. ALL PAVEMENT REMOVAL AREAS SHALL UTILIZE SAME DAY STABILIZATION.
3. CONTRACTOR SHALL COORDINATE WITH ST. MARY'S COLLEGE OF MARYLAND AND HISTORIC ST. MARY'S CITY WHEN PERFORMING WORK NEAR AREA OF ARCHAEOLOGICAL CONCERN. LOCATIONS SHOWN ARE APPROXIMATE. CONTACT INFORMATION PROVIDED ON AB-01
4. REFER TO LIGHTING PLANS FOR SPECIFIC LIGHTING HARDWARE AND REQUIREMENTS.
5. PLACING FURNISHED SUBSOIL SHALL BE MEASURED AND PAID FOR BY THE CUBIC YARD.
6. FOR STRUCTURAL INFORMATION, REFER TO TS-01 FOR BOARDWALK TYPICAL SECTIONS AND BR-01 THROUGH BR-09 FOR BOARDWALK GENERAL PLAN. ALL OTHER DESIGN AND INFORMATION SHALL BE COORDINATED WITH MDOT SHA OFFICE OF STRUCTURES FOR APPROVAL.
7. CONTRACTOR SHALL ADJUST UNDERDRAIN LOCATION WHERE PROPOSED LIGHT POSTS ARE TO BE INSTALLED.

0 10 20 40
SCALE: 1" = 20'

DATUM: NAD 83\91 Horizontal
NAVD 88 Vertical

QUANTITY NOTES

NOTE:
ITEM QUANTITIES ARE FOR INFORMATION ONLY. ONLY POROUS PAVEMENT WILL BE PAID AT UNIT COST. ALL OTHER CONSTRUCTION ITEMS WILL BE INCIDENTAL TO THE CONTRACT LUMP SUM PRICE.

CLASS 1 EXCAVATION

STATION	CY	REMARKS
216+89 TO 218+40 LT/RT	154	

COMMON BORROW

STATION	CY	REMARKS
212+22 TO 216+96 LT/RT	39	

SETTING COURSE USING AASHTO NO. 8 AGGREGATE

STATION	CY	REMARKS
216+90 TO 217+51 LT/RT	2	
217+81 TO 221+08 LT/RT	13	

SELECT BACKFILL USING AASHTO NO. 2 AGGREGATE

STATION	CY	REMARKS
216+90 TO 217+51 LT/RT	8	
217+81 TO 221+08 LT/RT	115	

POROUS ASPHALT TRAIL

STATION	TON	REMARKS
216+90 TO 217+51 LT/RT	11	
217+81 TO 221+08 LT/RT	57	

GEOGRID TYPE A

STATION	SY	REMARKS
216+90 TO 217+51 LT/RT	85	
217+81 TO 221+08 LT/RT	439	

GEOGRID TYPE B

STATION	SY	REMARKS
216+90 TO 217+51 LT/RT	85	
217+81 TO 221+08 LT/RT	439	

5 INCH CONCRETE SIDEWALK

STATION	SF	REMARKS
217+97 LT TO 218+04 LT	138	

BRICK SIDEWALK

STATION	SF	REMARKS
221+07 to 221+52 LT/RT	383	

4 INCH GRADED AGGREGATE BASE COURSE

STATION	SY	REMARKS
221+07 to 221+52 LT/RT	78	

TYPE A COMBINATION CURB AND GUTTER 12 INCH GUTTER PAN 8 INCH MINIMUM DEPTH

STATION	LF	REMARKS
217+36 RT TO 217+55 LT	45	
217+76 RT TO 221+30 LT	385	

McCORMICK TAYLOR
509 South Exeter Street
4th Floor
Baltimore, Maryland 21202
(410) 662-7400

ST. MARY'S COLLEGE OF MARYLAND

ST. MARY'S COLLEGE OF MARYLAND PEDESTRIAN AND BICYCLE TRAIL PROJECT

TRAIL PLAN

CROSS REFERENCE

ITEM	SHEET NOs.
ABBREVIATIONS /GENERAL NOTES /TYPICAL SECTIONS SHEETS	2-3
PAVEMENT, SIDEWALK, & DRIVEWAY DETAIL SHEETS	4-6
GEOMETRY SHEET	7
TRAIL PLAN & TRAIL PROFILE SHEETS	8-17
DRAINAGE DESIGN PROFILE SHEETS	18-19
MISC. QUANTITY, STORMWATER DETAIL, & AS-BUILST SHEETS	20-22
EROSION AND SEDIMENT CONTROL NOTES, DETAILS, & PLANS	23-40
SIGNING AND PAVEMENT MARKING SHEET	41
MAINTENANCE OF TRAFFIC NOTES SHEET	42
BRIDGE, STRUCTURE & BORING SHEETS	43-51
LANDSCAPE PLAN SHEETS & DETAIL SHEET	52-57
LIGHTING PLAN SHEETS	58-62

R /W PLAT NUMBER

REVISIONS

SCALE 1" = 20' ADVERTISED DATE DEC 2021 CONTRACT NO. SM193B51

DESIGNED BY GGW
DRAWN BY PNK
CHECKED BY ABA
MDE/PRD SEE TITLE SHEET

COUNTY ST. MARY'S
LOGMILE 11.19 TO 11.59
HORIZONTAL SCALE N/A
VERTICAL SCALE N/A

DRAWING NO. PS-05 OF PS-05
SHEET NO. 12 OF 62

BY: ggwissman –

PLOTTED: Friday, November 05, 2021 AT 10:09 AM
FILE: I:\S370 – St. Mary's College\01 – MD 5 – St Mary's College\Design\Engineering\PlanSet\Tepp\Tepp Planset\pHD-P005-MD5_Tepp.dgn

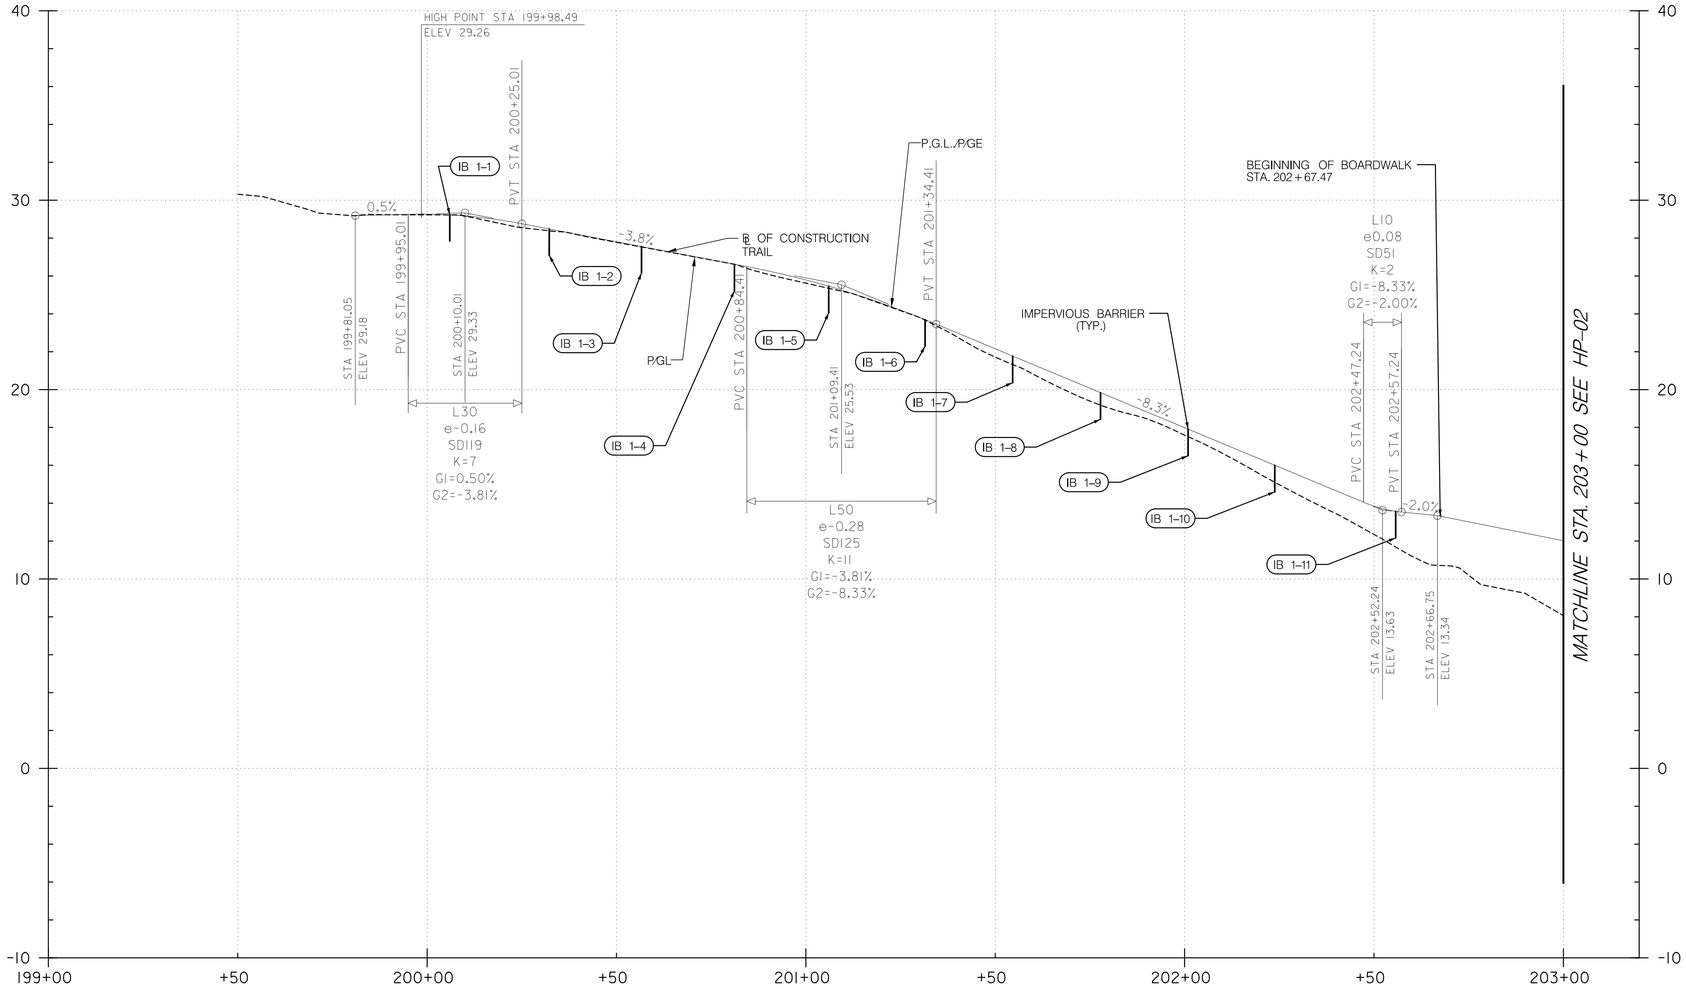

TRAIL PROFILE

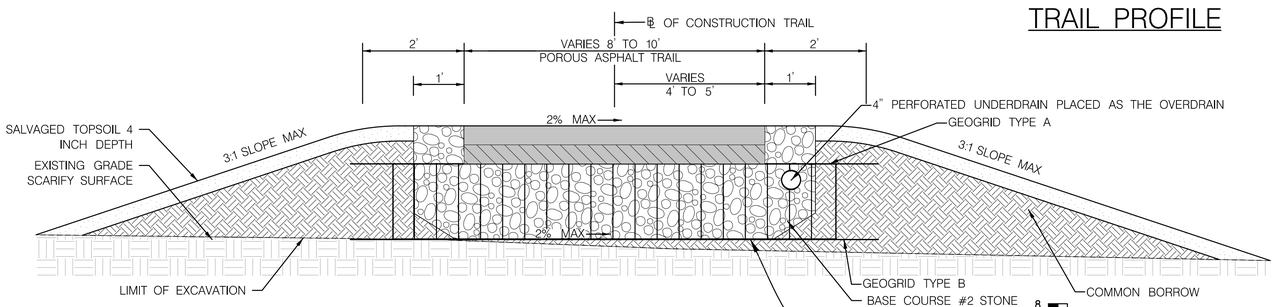

VINYL SHEET PILE DETAIL

NOT TO SCALE

NOTE: CROSS SLOPE OF BOTTOM LAYER SHALL NOT EXCEED 2%

VINYL SHEET PILE CHECK DAM EXTEND TO BOTTOM OF FILL LAYER. DEPTH VARIES

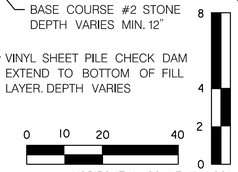

ALL SHEET PILING SHALL BE MANUFACTURED ENTIRELY FROM A RIGID, HIGH IMPACT, ULTRAVIOLET– (UV) INHIBITED, WEATHERABLE VINYL COMPOUND. ALL EXPOSED SURFACES OF THE SHEET PILING SHALL BE UV RESISTANT, AND COMPRISED OF VIRGIN MATERIAL WITH A MINIMUM ASTM D4216 CELL CLASSIFICATION OF 1–42443–33. IF MONO–EXTRUSION TECHNOLOGY IS USED, THE ENTIRE SHEET PILE MUST BE COMPRISED OF VIRGIN MATERIAL WITH A MINIMUM ASTM D4216 CELL CLASSIFICATION OF 1–42443–33.

IMPERVIOUS BARRIER	
POINT	STATION
IB 1-1	200+06
IB 1-2	200+32
IB 1-3	200+57
IB 1-4	200+81
IB 1-5	201+06
IB 1-6	201+31
IB 1-7	201+55
IB 1-8	201+78
IB 1-9	202+01
IB 1-10	202+24
IB 1-11	202+56

McCORMICK TAYLOR
509 South Exeter Street
4th Floor
Baltimore, Maryland 21202
(410) 662-7400

BY: ggwissman –

CROSS REFERENCE	
ITEM	SHEET NOs.
ABBREVIATIONS /GENERAL NOTES /TYPICAL SECTIONS SHEETS	2–3
PAVEMENT, SIDEWALK, & DRIVEWAY DETAIL SHEETS	4–6
GEOMETRY SHEET	7
TRAIL PLAN & TRAIL PROFILE SHEETS	8–17
DRAINAGE DESIGN PROFILE SHEETS	18–19
MISC. QUANTITY, STORMWATER DETAIL & AS-BUILST SHEETS	20–22
EROSION AND SEDIMENT CONTROL NOTES, DETAILS, & PLANS	23–40
SIGNING AND PAVEMENT MARKING SHEET	41
MAINTENANCE OF TRAFFIC NOTES SHEET	42
BRIDGE, STRUCTURE & BORING SHEETS	43–51
LANDSCAPE PLAN SHEETS & DETAIL SHEET	52–57
LIGHTING PLAN SHEETS	58–62

R /W PLAT NUMBER

REVISIONS

ST. MARY'S COLLEGE OF MARYLAND

ST. MARY'S COLLEGE OF MARYLAND PEDESTRIAN AND BICYCLE TRAIL PROJECT

TRAIL PROFILE SHEET

SCALE AS SHOWN ADVERTISED DATE DEC 2021 CONTRACT NO. SM193B51

DESIGNED BY GGW
DRAWN BY PNK
CHECKED BY ABA
MDE/PRD SEE TITLE SHEET

COUNTY ST. MARY'S
LOGMILE 11.19 TO 11.59
HORIZONTAL SCALE N./A
VERTICAL SCALE N./A

DRAWING NO. HP–01 OF HP–05 SHEET NO. 13 OF 62

PLOTTED: Friday, November 05, 2021 AT 10:09 AM
FILE: I:\5370 – St. Mary's College\01 – MD 5 – St Mary's College\Design\Engineering\PlanSet\Tepp\Tepp Planset\pHP–P001–MDS_Tepp.dgn

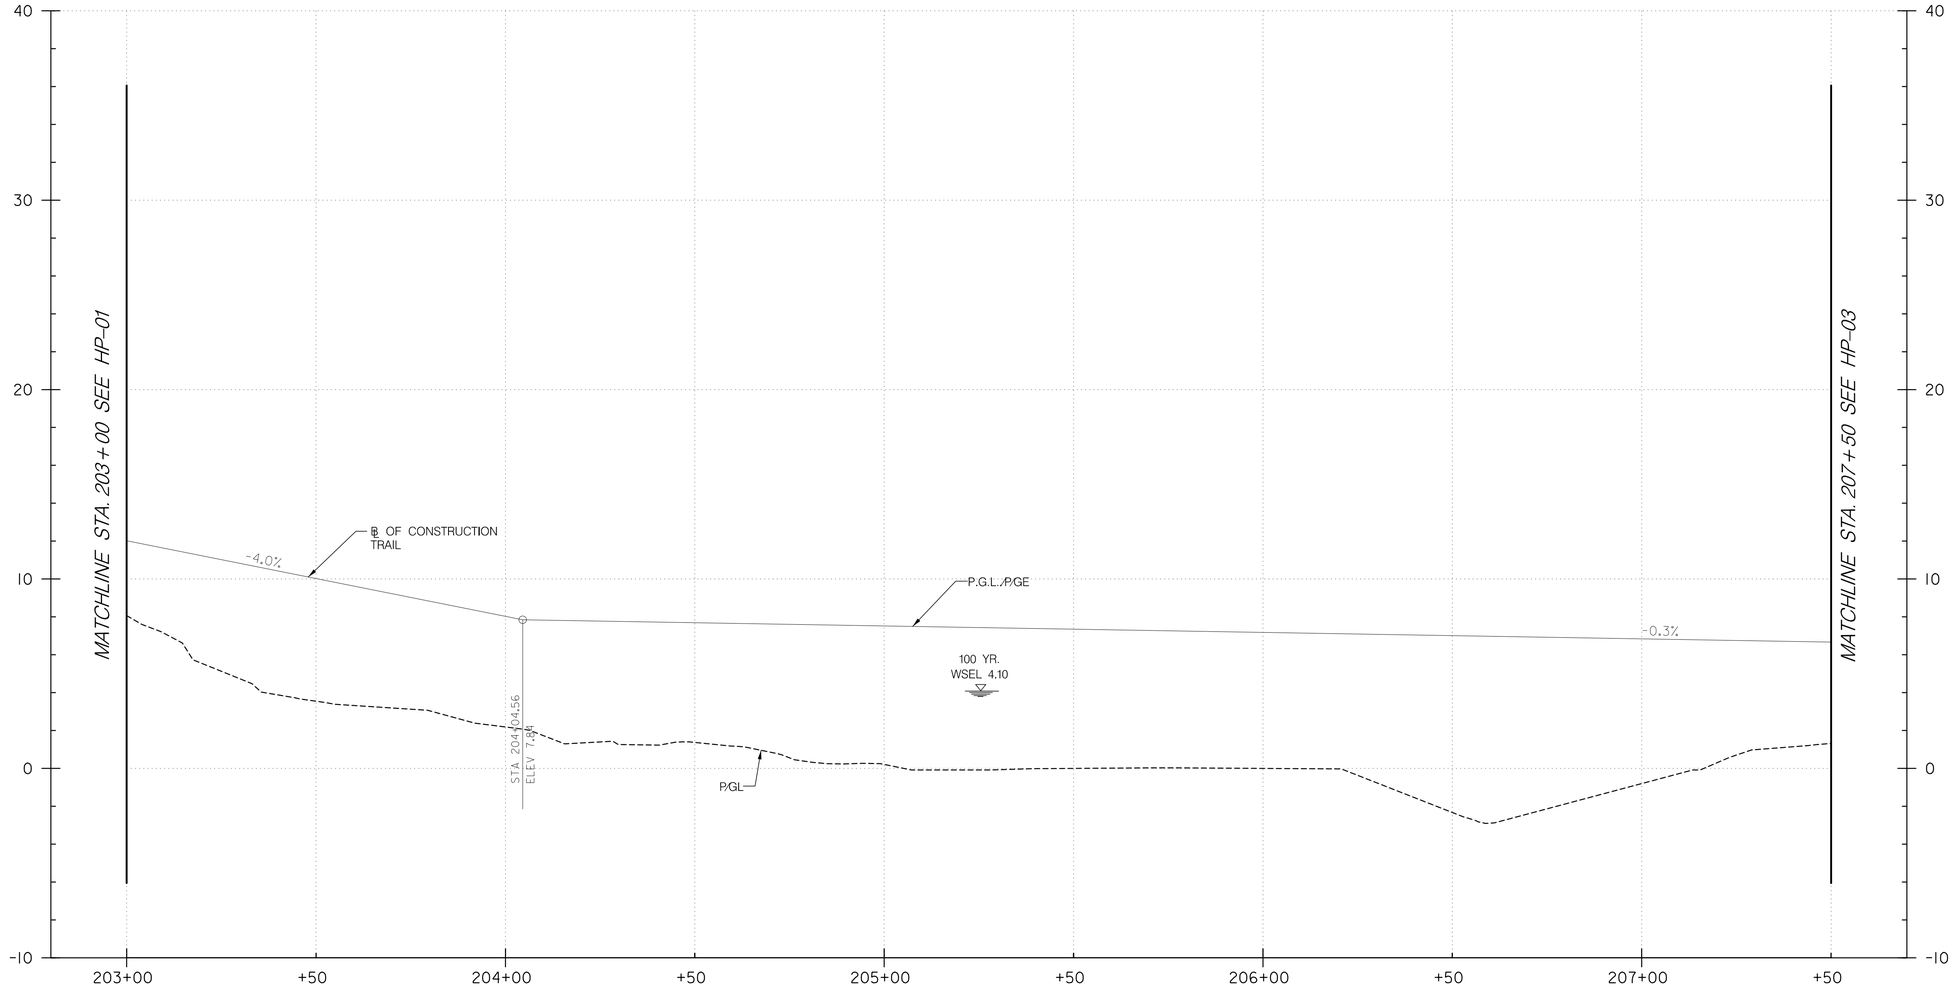

TRAIL PROFILE

McCORMICK TAYLOR
509 South Exeter Street
4th Floor
Baltimore, Maryland 21202
(410) 662-7400

BY: ggwissman –

HORIZONTAL SCALE: 1" = 20'
VERTICAL SCALE: 1'=4'

CROSS REFERENCE	
ITEM	SHEET NOs.
ABBREVIATIONS /GENERAL NOTES /TYPICAL SECTIONS SHEETS,	2–3
PAVEMENT, SIDEWALK, & DRIVEWAY DETAIL SHEETS	4–6
GEOMETRY SHEET	7
TRAIL PLAN & TRAIL PROFILE SHEETS	8–17
DRAINAGE DESIGN PROFILE SHEETS	18–19
MISC. QUANTITY, STORMWATER DETAIL & AS-BUILST SHEETS	20–22
EROSION AND SEDIMENT CONTROL NOTES, DETAILS, & PLANS,	23–40
SIGNING AND PAVEMENT MARKING SHEET	41
MAINTENANCE OF TRAFFIC NOTES SHEET	42
BRIDGE, STRUCTURE & BORING SHEETS	43–51
LANDSCAPE PLAN SHEETS & DETAIL SHEET	52–57
LIGHTING PLAN SHEETS	58–62

R / W PLAT NUMBER

REVISIONS

ST. MARY'S COLLEGE OF MARYLAND

ST. MARY'S COLLEGE OF MARYLAND
PEDESTRIAN AND BICYCLE TRAIL PROJECT

TRAIL PROFILE SHEET

SCALE AS SHOWN ADVERTISED DATE DEC 2021 CONTRACT NO. SM193B51

DESIGNED BY GGW
DRAWN BY PNK
CHECKED BY ABA
MDE/PRD SEE TITLE SHEET

COUNTY ST. MARY'S
LOGMILE 11.19 TO 11.59
HORIZONTAL SCALE N/A
VERTICAL SCALE N/A

DRAWING NO. HP–02 OF HP–05

SHEET NO. 14 OF 62

PLOTTED: Friday, November 05, 2021 AT 10:09 AM
FILE: I:\5370 – St. Mary's College\01 – MD 5 – St Mary's College\Design\Engineering\PlanSet\Tepp\Tepp Planset\pHP-P002-MDS_Tepp.dgn

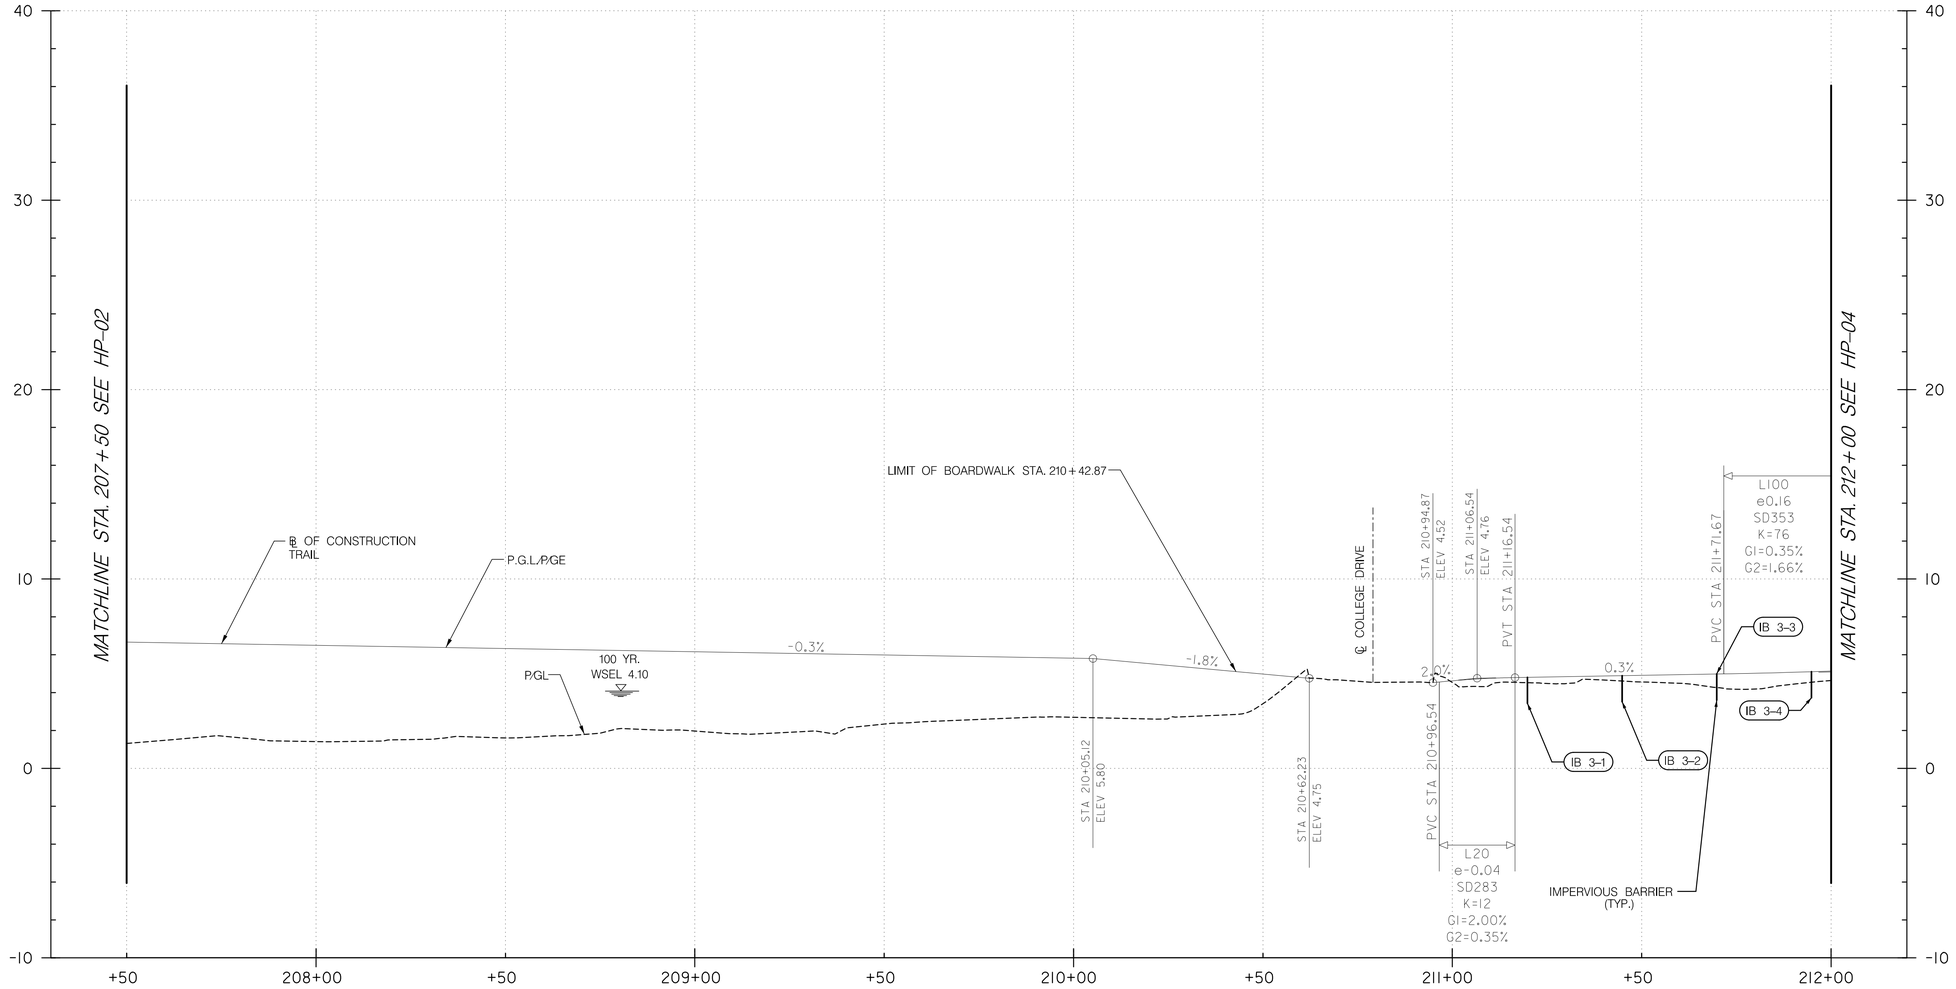

TRAIL PROFILE

IMPERVIOUS BARRIER	
POINT	STATION
IB 3-1	211+20
IB 3-2	211+45
IB 3-3	211+70
IB 3-4	211+95

McCORMICK TAYLOR
509 South Exeter Street
4th Floor
Baltimore, Maryland 21202
(410) 662-7400

0 10 20 40
HORIZONTAL SCALE: 1" = 20'
8 4 2 0
VERTICAL SCALE: 1"=4'

CROSS REFERENCE	
ITEM	SHEET NOs.
ABBREVIATIONS /GENERAL NOTES /TYPICAL SECTIONS SHEETS,	2-3
PAVEMENT, SIDEWALK, & DRIVEWAY DETAIL SHEETS	4-6
GEOMETRY SHEET	7
TRAIL PLAN & TRAIL PROFILE SHEETS	8-17
DRAINAGE DESIGN PROFILE SHEETS	18-19
MISC. QUANTITY, STORMWATER DETAIL & AS-BUILST SHEETS	20-22
EROSION AND SEDIMENT CONTROL NOTES, DETAILS, & PLANS,	23-40
SIGNING AND PAVEMENT MARKING SHEET	41
MAINTENANCE OF TRAFFIC NOTES SHEET	42
BRIDGE, STRUCTURE & BORING SHEETS	43-51
LANDSCAPE PLAN SHEETS & DETAIL SHEET	52-57
LIGHTING PLAN SHEETS	58-62

R /W PLAT NUMBER

REVISIONS

ST. MARY'S COLLEGE OF MARYLAND

ST. MARY'S COLLEGE OF MARYLAND PEDESTRIAN AND BICYCLE TRAIL PROJECT

TRAIL PROFILE SHEET

SCALE AS SHOWN ADVERTISED DATE DEC 2021 CONTRACT NO. SM193B51

DESIGNED BY GGW COUNTY ST. MARY'S

DRAWN BY PNK LOGMILE 11.19 TO 11.59

CHECKED BY ABA HORIZONTAL SCALE N/A

MDE/PRD SEE TITLE SHEET VERTICAL SCALE N/A

DRAWING NO. HP-03 OF HP-05 SHEET NO. 15 OF 62

BY: ggwissman –

PLOTTED: Friday, November 05, 2021 AT 10:09 AM
FILE: I:\5370 – St. Mary's College\01 – MD 5 – St Mary's College\Design\Engineering\PlanSet\Tepp\Tepp Planset\pHP-P003-MD5_Tepp.dgn

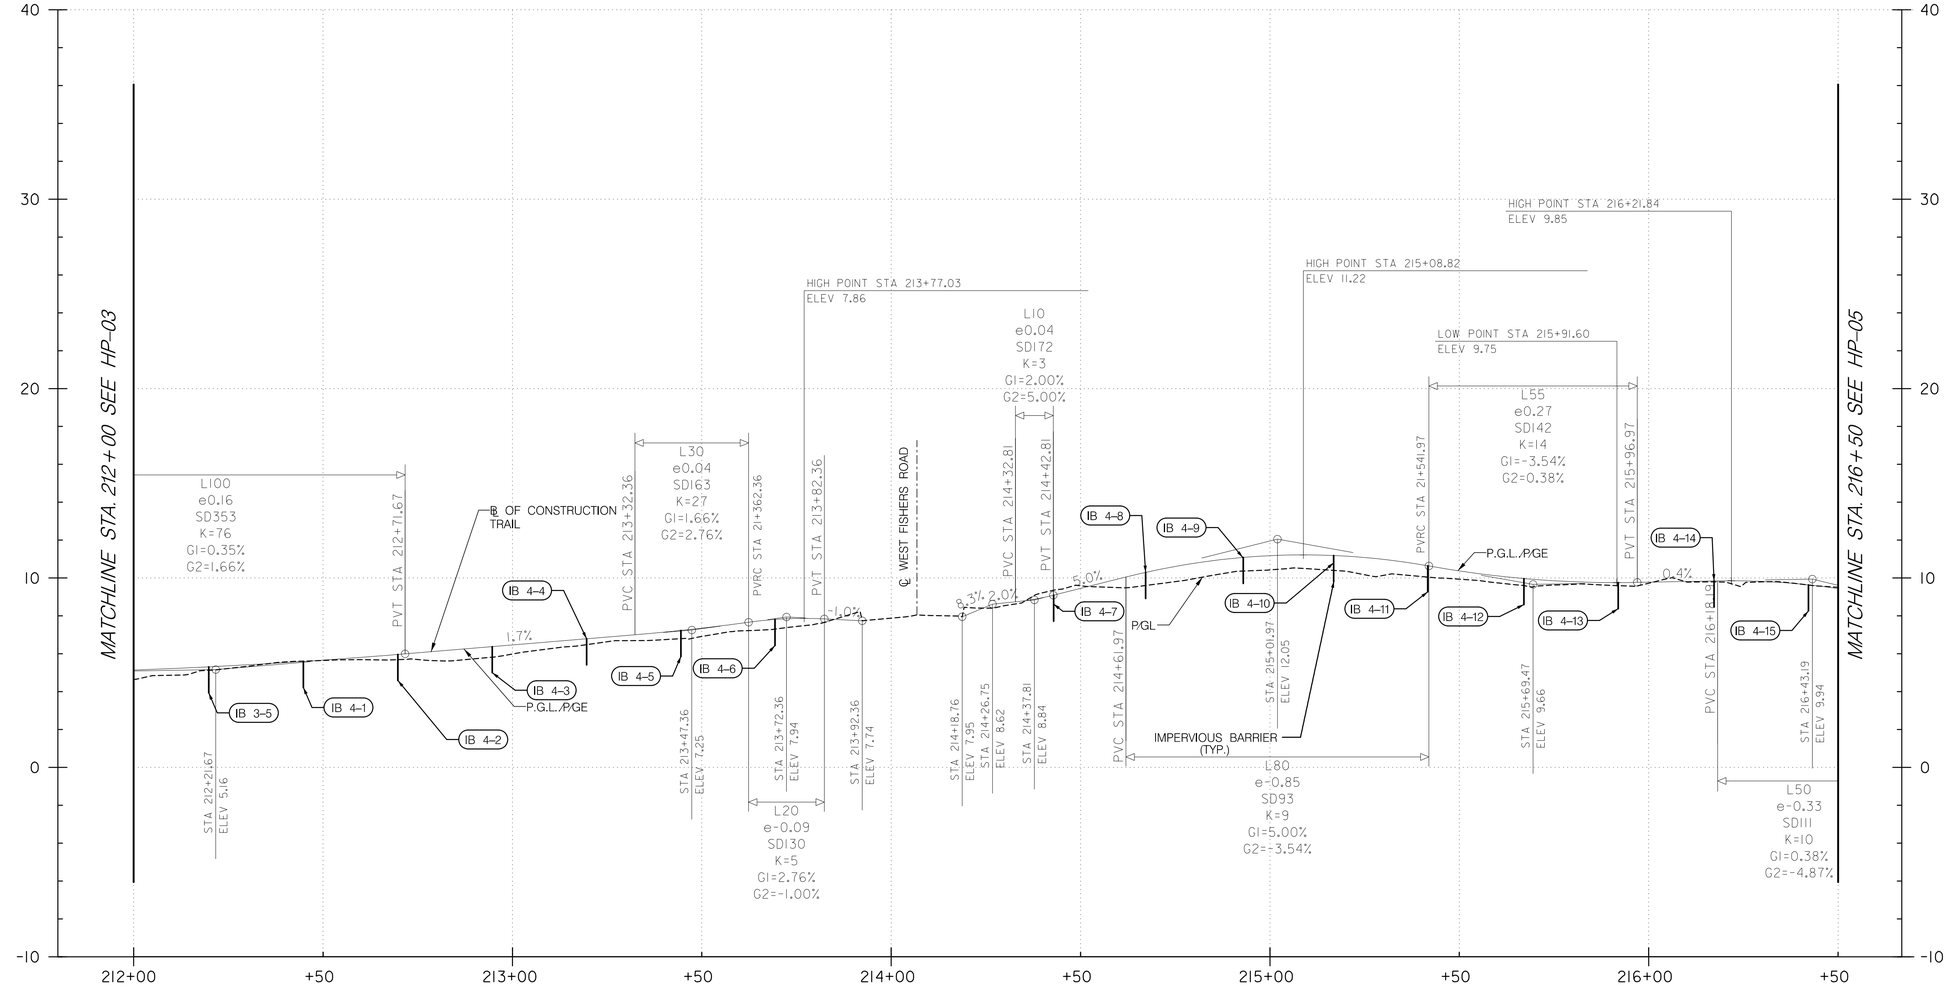

IMPERVIOUS BARRIER	
POINT	STATION
IB 3-5	212+20
IB 4-1	212+45
IB 4-2	212+70
IB 4-3	212+95
IB 4-4	213+20
IB 4-5	213+45
IB 4-6	213+70
IB 4-7	214+43
IB 4-8	214+68
IB 4-9	214+93
IB 4-10	215+17
IB 4-11	215+42
IB 4-12	215+67
IB 4-13	215+92
IB 4-14	216+17
IB 4-15	216+42

TRAIL PROFILE

HORIZONTAL SCALE: 1" = 20'
VERTICAL SCALE: 1"=4'

McCORMICK TAYLOR
509 South Exeter Street
4th Floor
Baltimore, Maryland 21202
(410) 662-7400

BY: ggwissman –

CROSS REFERENCE	
ITEM	SHEET NOs.
ABBREVIATIONS /GENERAL NOTES /TYPICAL SECTIONS SHEETS,	2–3
PAVEMENT, SIDEWALK, & DRIVEWAY DETAIL SHEETS	4–6
GEOMETRY SHEET	7
TRAIL PLAN & TRAIL PROFILE SHEETS	8–17
DRAINAGE DESIGN PROFILE SHEETS	18–19
MISC. QUANTITY, STORMWATER DETAIL, & AS-BUILST SHEETS	20–22
EROSION AND SEDIMENT CONTROL NOTES, DETAILS, & PLANS,	23–40
SIGNING AND PAVEMENT MARKING SHEET	41
MAINTENANCE OF TRAFFIC NOTES SHEET	42
BRIDGE, STRUCTURE & BORING SHEETS	43–51
LANDSCAPE PLAN SHEETS & DETAIL SHEET	52–57
LIGHTING PLAN SHEETS	58–62

R /W PLAT NUMBER

REVISIONS

ST. MARY'S COLLEGE OF MARYLAND

ST. MARY'S COLLEGE OF MARYLAND
PEDESTRIAN AND BICYCLE TRAIL PROJECT

TRAIL PROFILE SHEET

SCALE AS SHOWN ADVERTISED DATE DEC 2021 CONTRACT NO. SM193B51

DESIGNED BY GGW
DRAWN BY PNK
CHECKED BY ABA
MDE/PRD SEE TITLE SHEET

COUNTY ST. MARY'S
LOGMILE 11.19 TO 11.59
HORIZONTAL SCALE N/A
VERTICAL SCALE N/A

DRAWING NO. HP–04 OF HP–05

SHEET NO. 16 OF 62

PLOTTED: Friday, November 05, 2021 AT 10:09 AM
FILE: I:\5370 – St. Mary's College\01 – MD 5 – St Mary's College\Design\Engineering\PlanSet\Tepp\Tepp Planset\pHP-P004-MD5_Tepp.dgn