# EQUIPMENT SCHEDULE

| MARK | DESCRIPTION | BOD MANUFACTURER | BOD MODEL | OWNER FURNISH AND INSTALL | OWNER FURNISH CONTRACTOR INSTALL | CONTRACTOR FURNISH AND INSTALL | COMMENTS |
|---|---|---|---|---|---|---|---|
| EQ-1 | TELEPHONE | | | ● | | | CONTRACTOR TO PROVIDE POWER AND DATA. REFER TO PLAN FOR DESKTOP VS. WALL-MOUNTED LOCATIONS |
| EQ-2 | COMPUTER | | | ● | | | CONTRACTOR TO PROVIDE POWER AND DATA |
| EQ-3 | S.S. WALL SHELF | ULINE | H-7498 | | | ● | SURFACE @ 34" A.F.F. MAX |
| EQ-4 | PRINTER | KYOCERA | ECOSYS P8060CDN | ● | | | |
| EQ-5 | SHREDDER | FELLOWES | 225Ci | ● | | | |
| EQ-6 | SMART TELEVISION | LG | OLED 4K ULTRA HD (3,840X2,160) | | | ● | |
| EQ-7 | SECURITY MONITOR | BY SECURITY VENDOR | BY SECURTIY VENDER | | | ● | SECURITY MONITOR SHALL BE PROVIDED BY THE SECURITY VENDOR AND SHALL HAVE CAPABILITY TO DISPLAY A MINIMUM OF 4 CAMERA SPLIT SCREEN AT ONE TIME. |
| EQ-8 | WALL-MOUNTED PISTOL LOCKER | TIFFIN | WSL15082203KNAA | | | ● | |
| EQ-9 | REFRIGERATOR W/ FREEZER | KENMORE | 51763 | | | ● | CONTRACTOR TO PROVIDE PLUMBING |
| EQ-10 | REFRIGERATOR | KENMORE | 70722 | | | ● | |
| EQ-11 | UNDER -COUNTER MINI-FRIDGE | KENMORE | 99029 | | | ● | |
| EQ-12 | MICROWAVE | KENMORE | 75653 | | | ● | |
| EQ-13 | COFFEE MAKER | KEURIG | K150P | | | ● | CONTRACTOR TO PROVIDE PLUMBING |
| EQ-14 | 14"D WIRE, ADJUSTABLE SHELVING SYSTEM | E-Z SHELVING SYSTEMS, INC. | HEAVY-DUTY WIRE SHELVING SYSTEM | | | ● | UPWRIGHTS/BRACKETS SHALL BE PROVIDED @ 24" O.C. UNLESS WHERE NOTED TO FIT FULL LENGTH OF WALL. SEE INTERIOR ELEVATIONS FOR ROW COUNT |
| EQ-15 | 42"Wx63"Hx18"D FILE CABINET | EXISTING | EXISTING | ● | | | EXISTING TO BE RELOCATED |
| EQ-16 | UNDER-COUNTER COMMERCIAL DISHWASHER | HOBART | LXEC-3 | | | ● | |
| EQ-17 | 14"Dx54"L S.S. WIRE SHELVING RACK | EAGLE GROUP | QA14 | | | ● | |
| EQ-18 | 24"Dx60"L S.S. WIRE SHELVING RACK | EAGLE GROUP | QA24 | | | ● | |
| EQ-19 | 18"Dx60"L S.S. WIRE SHELVING RACK | EAGLE GROUP | QA18 | | | ● | |
| EQ-20 | RESIDENTIAL WASHER | N/A | N/A | ● | | | CONTRACTOR TO PROVIDE PLUMBING |
| EQ-21 | RESIDENTIAL ELECTRIC DRYER | N/A | N/A | ● | | | CONTRACTOR TO PROVIDE POWER AND EXHAUST |
| EQ-22 | 36"Wx72"Hx18"D GUN LOCKER | EXISTING | EXISTING | ● | | | EXISTING TO BE RELOCATED |
| EQ-23 | COUNTERTOP PRINTER | KYOCERA | ECOSYS P5021CDW | ● | | | |
| EQ-24 | TOUCH SCREEN TELEVISION | INFOCUS MONDOPAD | 55" FULL HD TOUCHSCREEN LED DISPLAY | | | ● | |
| EQ-25 | VENDING MACHINE - SNACKS | | | ● | | | CONTRACTOR TO PROVIDE POWER |
| EQ-26 | VENDING MACHINE - SODA | | | ● | | | CONTRACTOR TO PROVIDE POWER |
| EQ-27 | 75' HEAVY-DUTY HOSE REEL | REELCRAFT | SERIES 80000 | | | ● | PROVIDE WALL-MOUNTED UNIVERSAL SWING BRACKET ACCESSORY |
| EQ-28 | 30"Wx63"Hx18"D FILE CABINET | EXISTING | EXISTING | ● | | | EXISTING TO BE RELOCATED |
| EQ-29 | WALL-MOUNTED DRUG SAFE | | | ● | | | CONTRACTOR TO PROVIDE BLOCKING IN WALL AND COORDINATE FINAL LOCATION W/ OWNER PRIOR TO INSTALLATION. |
| EQ-30 | LECTERN PODIUM | SPECTRUM INDUSTRIES | LINK LECTERN | | | ● | WITH TOE-KICK, POWER MODULE AND WIRELESS. AND CUSTOM LOGO. WORKSURFACE HEIGHT TO BE 36" AND SURROUND OPTION. INCLUDE INSTRUCTOR SIDE DOOR AND 2 FLIP UP SHELVES. COLOR OPTIONS TO BE SELECTED FROM FULL RANGE OF OPTIONS DURING CONSTRUCTION. |
| EQ-31 | 12"Wx12"Dx36"H 2-TIER LOCKER | GRAVITY | LENOX LOCKER | | | ● | PROVIDE 4" BASE, SLOPE TOP & STANDARD HASP LOCK TYPE |
| EQ-32 | 12"Wx15"Dx12"H 5-TIER LOCKER | GRAVITY | LENOX LOCKER | | | ● | PROVIDE 4" BASE, SLOPE TOP & STANDARD HASP LOCK TYPE |
| EQ-33 | 24"Dx72"Lx36"H S.S. WORK TABLE | EAGLE GROUP | T24845B-BS | | | ● | |
| EQ-34 | MANUAL ROLLER SHADE | HUNTER DOUGLAS | RB 500 - WALL MOUNTED | | | ● | SEE RCP FOR LOCATIONS. SHADES SHALL BE MOISTURE RESISTANT IN ANIMAL AREAS. |
| EQ-35 | 18"D LOUVERED, ADJUSTABLE SHELVING SYSTEM | E-Z SHELVING SYSTEMS, INC. | HEAVY-DUTY LOUVERED SHELVING SYSTEM | | | ● | UPWRIGHTS/BRACKETS SHALL BE PROVIDED @ 24" O.C. UNLESS WHERE NOTED TO FIT FULL LENGTH OF WALL. SEE INTERIOR ELEVATIONS FOR ROW COUNT |
| EQ-36 | MAGNETIZED DRY ERASE BOARD | LIBRARY INTERIORS, INC. | WMMP4896 | | | ● | |
| EQ-39 | FREE-STANDING COMMERCIAL DISHWASHER | HOBART | AM 15VL-2 | | | ● | |
| EQ-45 | MIN-FRIDGE W/ FREEZER | KENMORE | 46-99763 | | | ● | |
| EQ-51 | WALK-IN FREEZER | MASTERBILT | 10-BILT | | | ● | |

# ANIMAL EQUIPMENT SCHEDULE

| MARK | DESCRIPTION | BOD MANUFACTURER | BOD MODEL | OWNER FURNISH AND INSTALL | OWNER FURNISH CONTRACTOR INSTALL | CONTRACTOR FURNISH AND INSTALL | COMMENTS |
|---|---|---|---|---|---|---|---|
| AE-1.1 | DOG KENNEL SLIDE GATE w/ OPAQUE ACCENT PANEL | MASON COMPANY | | | | ● | PUBLIC FACING ADOPTABLE DOGS |
| AE-1.2 | DOG KENNEL SLIDE GATE w/ (2) OPAQUE ACCENT PANELS | MASON COMPANY | | | | ● | STAFF CORRIDOR ADOPTABLE DOGS |
| AE-1.3 | DOG KENNEL SWING GATE w/ OPAQUE ACCENT PANEL | MASON COMPANY | | | | ● | |
| AE-1.5 | DOG KENNEL FLAG PANEL | MASON COMPANY | | | | ● | |
| AE-1.6 | CATIO WALL PANEL | MASON COMPANY | | | | ● | |
| AE-1.7 | DOG KENNEL COVER PANEL | MASON COMPANY | | | | ● | |
| AE-2.2 | GUILOTINE DOOR - MEDIUM | MASON COMPANY | 16" x 28" | | | ● | INSTALL ON STAFF SIDE OF DOG RUN |
| AE-2.3 | GUILOTINE DOOR - LARGE | MASON COMPANY | 16" x 32" | | | ● | INSTALL ON STAFF SIDE OF DOG RUN |
| AE-3.2 | INSULATED PET DOOR - MEDIUM | CARLSON | 16" x 28" | | | ● | INSTALL ON EXTERIOR SIDE OF DOG RUN |
| AE-3.3 | INSULATED PET DOOR - LARGE | CARLSON | 16" x 32" | | | ● | INSTALL ON EXTERIOR SIDE OF DOG RUN |
| AE-04 | CAT SUITE - DOUBLE UNIT | SHOR-LINE | 902.0103.24 | | | ● | TWO ROWS SHALL BE PROVIDED AT ALL LOCATIONS. PROVIDE FILLERS AT ENDS OF CAGE RUNS AS REQUIRED TO INFILL GAP BETWEEN CAGE AND END WALL. SEE 8/A700 FOR RECESSED WALL DETAIL |
| AE-5.1 | DOG MEDICAL HOLDING CAGE | SHOR-LINE | 902.0105.42 | | | ● | PROVIDED IN ALTERNATE 004 - SPAY/NEUTER CLINIC. SEE A1001. CAGES SHALL BE RECESSED IN WALL AND SIT 8" A.F.F. SEE DETAIL 8/A700 |
| AE-5.2 | DOG MEDICAL HOLDING CAGE | SHOR-LINE | 902.0110.22 | | | ● | PROVIDED IN ALTERNATE 004 - SPAY/NEUTER CLINIC. SEE A1001. CAGES SHALL BE RECESSED IN WALL AND SIT 8" A.F.F. SEE DETAIL 8/A700 |
| AE-06 | CAT HOLDING CAGE | SHOR-LINE | 902.2424.70 | | | ● | PROVIDED IN ALTERNATE 004 - SPAY/NEUTER CLINIC. SEE A1001. TWO ROWS SHALL BE PROVIDED AT ALL LOCATIONS. SEE 8/A700 FOR RECESSED WALL DETAIL |
| AE-07 | CAT INTAKE CAGE | SHOR-LINE | 902.2424.70 | | | ● | TWO ROWS SHALL BE PROVIDED AT ALL LOCATIONS. SEE 8/A700 FOR RECESSED WALL DETAIL |
| AE-08 | CENTRAL PRESSURE WASHING SYSTEM | SMT | 300-5041 MOMENTUM PLUS 2.1P | | | ● | CONTRACTOR TO PROVIDE 3/4" FRT PLYWOOD BACKING |
| AE-8.1 | PRESSURE WASH REMOTE STATION | SMT | 300-5217, 300-1996 | | | ● | |
| AE-8.2 | WALL-MOUNTED RETRACTABLE HOSE REEL | SMT | 600W | | | ● | |
| AE-09 | GROOMING TUB | SHOR-LINE | 904.0702.31 | | | ● | PROVIDE FAUCET AND HOSE 804.0006.10 |
| AE-10 | 18"Wx15"Hx8"D LOCKABLE NARCOTICS CABINET | PARAGON MEDICAL | LNC-1 | | | ● | |
| AE-11 | SURGERY LIGHT | SHOR-LINE | PRELUDE DUAL LED - CEILING MOUNT | | | ● | PROVIDED IN ALTERNATE 004 - SPAY/NEUTER CLINIC. SEE A1001 |
| AE-12 | DOG SCALE | SHOR-LINE | 605.3014.04 | | | ● | W/ POST-MOUNT DISPLAY |
| AE-13 | CAT DOOR - EXTERIOR WALL MOUNTED | HALE | 8.5" x 12.5" "MEDIUM" | | | ● | |
| AE-14 | PASS THROUGH INSTRUMENT CABINET | CONTINENTAL METAL PRODUCTS | SC2-4880-18-PT | | | ● | PROVIDED IN ALTERNATE 004 - SPAY/NEUTER CLINIC. SEE A1001 |
| AE-15 | GROOMING TABLE | SHOR-LINE | 903.3220.37 | | | ● | |
| AE-16 | CAT SCALE | SHOR-LINE | 905.0400.01 | | | ● | |
| AE-17 | CAT TREE | N/A | N/A | ● | | | |
| AE-18 | WALL MOUNT CAT SHELVES | MASON COMPANY | MOUNTED CAT SHELF | | | ● | SEE 10/A700 FOR TYPICAL CONFIGURATION |
| AE-19 | ADJUSTABLE HEIGHT EXAM TABLE | SHOR-LINE | 903.4000.01 | | | ● | |
| AE-20 | WALL-MOUNTED ANESTHESIA | SHOR-LINE | 195.1056.00 | | | ● | PROVIDED IN ALTERNATE 004 - SPAY/NEUTER CLINIC. SEE A1001 |
| AE-21 | AUTOCLAVES | EXISTING | EXISTING | ● | | | |
| AE-22 | INSTRUMENT WASHER | SCICAN | HYDRIMG4 | | | ● | PROVIDED IN ALTERNATE 004 - SPAY/NEUTER CLINIC. SEE A1001 |
| AE-23 | LIFT EXAM SCALE TABLE | SHOR-LINE | 916.3400.02 | | | ● | PROVIDED IN ALTERNATE 004 - SPAY/NEUTER CLINIC. SEE A1001 |
| AE-24 | WET TABLE | SHOR-LINE | 904.3000.00 | | | ● | PROVIDE ECONOMY DECK MOUNT FAUCET 804.0006.51 AND SOLID TOP PANEL ACCESSORY. ADDITIONAL EQUIPMENT PROVIDED IN ALTERNATE 004 - SPAY/NEUTER CLINIC. SEE A1001 |
| AE-25 | BLOOD ANALYZER | EXISTING | EXISTING | ● | | | |
| AE-26 | MICROSCOPE | EXISTING | EXISTING | ● | | | |
| AE-27 | CENTRIFUGE | EXISTING | EXISTING | ● | | | |
| AE-28 | PORTABLE ANESTHESIA UNIT | SHOR-LINE | 195.1038.00 | | | ● | PROVIDED IN ALTERNATE 004 - SPAY/NEUTER CLINIC. SEE A1001 |
| AE-29 | SCAVENGING SYSTEM - ALARM PANEL | DELEGATED DESIGN: BY GC'S VENDOR | | | | ● | PROVIDED IN ALTERNATE 004 - SPAY/NEUTER CLINIC. SEE A1001 |
| AE-30 | SCAVENGING SYSTEM - WALL-MOUNT OXYGEN FEED OUTLET | DELEGATED DESIGN: BY GC'S VENDOR | | | | ● | PROVIDED IN ALTERNATE 004 - SPAY/NEUTER CLINIC. SEE A1001. EXPOSED PIPING TO BE HELD OFF WALL MIN 2" FOR CLEANABILITY |
| AE-31 | SCAVENGING SYSTEM - WALL-MOUNT OXYGEN EXHAUST OUTLET | DELEGATED DESIGN: BY GC'S VENDOR | | | | ● | PROVIDED IN ALTERNATE 004 - SPAY/NEUTER CLINIC. SEE A1001. EXPOSED PIPING TO BE HELD OFF WALL MIN 2" FOR CLEANABILITY |
| AE-32 | SCAVENGING SYSTEM - VACUUM PUMP | DELEGATED DESIGN: BY GC'S VENDOR | | | | ● | PROVIDED IN ALTERNATE 004 - SPAY/NEUTER CLINIC. SEE A1001. UNIT MOUNTED TO SHELF ABOVE CEILING. PROVIDE DEDICATED POWER OUTLET AT UNIT LOCATION OPERATED BY WALL SWITCH LOCATED IN PREP AREA 113.2. PROVIDE 1/2" EXHAUST PIPING THROUGH ROOF W/ BOOT. |
| AE-33 | OXYGEN TANK - H CYLINDER W/ CHAIN | | | ● | | | |
| AE-34 | SCAVENGING SYSTEM - CEILING-MOUNT OXYGEN FEED OUTLET | DELEGATED DESIGN: BY GC'S VENDOR | | | | ● | PROVIDED IN ALTERNATE 004 - SPAY/NEUTER CLINIC. SEE A1001 |
| AE-35 | SCAVENGING SYSTEM - CEILING-MOUNT OXYGEN EXHAUST OUTLET | DELEGATED DESIGN: BY GC'S VENDOR | | | | ● | PROVIDED IN ALTERNATE 004 - SPAY/NEUTER CLINIC. SEE A1001 |
| AE-36 | SURGERY TABLE | SHOR-LINE | 903.4000.01 | | | ● | PROVIDED IN ALTERNATE 004 - SPAY/NEUTER CLINIC. SEE A1001 |
| AE-37 | INSTRUMENT STAND | SHOR-LINE | 802.0010.01 | | | ● | PROVIDED IN ALTERNATE 004 - SPAY/NEUTER CLINIC. SEE A1001 |

# FURNITURE SCHEDULE

| MARK | DESCRIPTION | MANUFACTURER | MODEL | FABRIC | FINISH | OWNER FURNISH AND INSTALL | OWNER FURNISH CONTRACTOR INSTALL | CONTRACTOR FURNISH AND INSTALL | COMMMENTS |
|---|---|---|---|---|---|---|---|---|---|
| F-1 | 60"x24" NESTING FLIP-TOP TABLE | OFFICE SOURCE | 101-OZA067 | | | | | ● | |
| F-2 | MAESTRO STACKING CHAIR | KI, INC | MSP-NG-XX-XX | | | | | ● | |
| F-3 | SIDERO ARMSHAIR | GLOBAL FURNITURE GROUP | 6900-TUN-GR2 | | | | | ● | |
| F-4 | TASK CHAIR | OFM | 101-OXA399 | | | | | ● | |
| F-5 | EXECUTIVE OFFICE CHAIR | OFM | 101-RGL132 | | | | | ● | |
| F-6 | BENCH | EXISTING | EXISTING | | | ● | | | EXISTING TO BE RELOCATED |
| F-7 | WORKSTATION | LIBRARY INTERIORS, INC | VS7224DL42247824F36 | | | | | ● | |
| F-8 | WORKSTATION | LIBRARY INTERIORS, INC | VS6024DL3624F | | | | | ● | |
| F-9 | 36" DIA TABLE | LIBRARY INTERIORS, INC | | | | | | ● | |
| F-10 | BREAK ROOM TABLE | OFM | ENDURE 9298 | | | | | ● | |
| F-11 | MOBILE FILE PEDESTAL | LIBRARY INTERIORS, INC. | MP28.6612 | | | | | ● | |

# GENERAL FFE NOTES

| NOTE # | NOTE |
|---|---|
| 1 | BASIS OF DESIGN FURNITURE VENDOR IS LIBRARY INTERIORS, CALIFORNIA MD. THE PRODUCT AND COMPANY WERE USED FOR COORDINATION OF SYSTEM COMPONENTS AND FUNCTIONALITY FOR THIS PROJECT. IF AN ALTERNATIVE VENDOR AND COMPONENTS ARE ENGAGED, THE SYSTEM VENDOR AND ALL COMPONENTS AND FUNCTIONALITY SHALL BE APPROVED BY THE OWNER. WHERE ALTERNATE VENDOR AND COMPONENTS ARE ACCEPTED BY THE OWNER, THE CONTRACTOR AND ALTERNATE VENDOR SHALL BE RESPONSIBLE TO COMPLETE AND PAY FOR ANY COORDINATION, REDESIGN, RE-ENGINEERING, ALTERATIONS, OR OTHER SUCH WORK AND/OR MATERIAL REQUIRED TO ACCOMMODATE SUCH ALTERNATE SYSTEM AND COMPONENTS. |
| 2 | COORDINATE EQUIPMENT WITH GROMMETS & OPENINGS IN CASEWORK |
| 3 | REFER TO A700 SERIES - ENLARGED PLANS & INTERIOR ELEVATIONS FOR FURTHER INFORMATION |
| 4 | NOT ALL ITEMS SHOWN IN SCHEDULE MAY BE DISPLAYED ON THIS SHEET |
| 5 | ALL TELEVISIONS ARE TO BE WALL MOUNTED. AT STUD WALLS, PROVIDE 36" X 36" X 3/4" THICK PLYWOOD BLOCKING. COORDINATE WITH OWNER FOR MOUNTING HEIGHTS |
| 6 | COORDINATE ALL ELECTRICAL, PLUMBING, MECHANICAL, & TELECOM REQUIRED FOR EQUIPMENT WITH MEP DRAWINGS & MANUFACTURER REQUIREMENTS |
| 7 | GC SHALL INSTALL MIN. 3/4" PLYWOOD BLOCKING FOR ALL GWB WALL HUNG ITEMS SHOWN IN DRAWINGS, INCLUDING BUT NOT LIMITED TO ITEMS N.I.C. OR PROVIDED BY OWNER |
| 8 | BASIS OF DESIGN ANIMAL EQUIPMENT IS NOTED IN THE DOCUMENTATION. THE PRODUCTS AND COMPANIES WERE USED FOR COORDINATION OF SYSTEM COMPONENTS AND FUNCTIONALITY FOR THIS PROJECT. IF AN ALTERNATIVE VENDOR AND COMPONENTS ARE ENGAGED, THE SYSTEM VENDOR AND ALL COMPONENTS AND FUNCTIONALITY SHALL BE APPROVED BY THE OWNER. WHERE ALTERNATE VENDOR AND COMPONENTS ARE ACCEPTED BY THE OWNER, THE CONTRACTOR AND ALTERNATE VENDOR SHALL BE RESPONSIBLE TO COMPLETE AND PAY FOR ANY COORDINATION, REDESIGN, RE-ENGINEERING, ALTERATIONS, OR OTHER SUCH WORK AND/OR MATERIAL REQUIRED TO ACCOMMODATE SUCH ALTERNATE SYSTEM AND COMPONENTS. |
| 9 | SEE A700 SERIES FOR TYPICAL EQUIPMENT DETAILS. |
| 10 | SEE SS100 - SPECIALTY SYSTEMS FOR FURTHER INFORMATION. |
| 11 | SCAVENGING SYSTEM – DELEGATED DESIGN: THESE DRAWINGS ARE FOR DIAGRAMMATIC PURPOSES TO RELAY THE DESIGN INTENT. THE CONTRACTOR SHALL PROVIDE ALL LABOR, MATERIALS, TOOLS, EQUIPMENT, AND DESIGN-BUILD SERVICES NECESSARY FOR DESIGN AND CONSTRUCTION OF FULLY FUNCTIONING SCAVENGING SYSTEM. CONTRACTOR SHALL COORDINATE SYSTEM COMPONENTS AND FUNCTIONALITY WITH THE CLIENT. GC SHALL PROVIDE PERMIT, WIRE, WIRING, SYSTEM INSTALLATION, REQUIRED POWER, AND OUTLETS AS REQUIRED TO PROVIDE A FULLY FUNCTIONING CODE COMPLIANT SYSTEM. |
| 12 | SCAVENGING SYSTEM – GENERAL: FURNISH AND INSTALL A COMPLETE TURN-KEY SYSTEM WITH THE PERFORMANCE CRITERIA OUTLINED. THE SYSTEM SHALL BE INCLUSIVE OF ALL NECESSARY FUNCTIONS, MONITORING, CONTROL CAPABILITY, AND EQUIPMENT AS REQUIRED TO PROVIDE A FULLY FUNCTIONING SYSTEM. PROVISION OF THE POWER SUPPLY SHALL BE UNDER THE SCOPE OF THIS SUB-CONTRACT. COORDINATE WITH THE ELECTRICAL DRAWINGS FOR AVAILABLE POWER VIA SPARES PROVIDED AND THE REQUIRED CONNECTION TO THE GENERATOR AND THE ASSOCIATED ELECTRICAL PANEL. |
| 13 | SCAVENGING SYSTEM –TRAINING: THE CONTRACTOR SHALL UPON COMPLETION OF THE INSTALLATION PROVIDE COMPLETE TRAINING WITH DOCUMENTATION ON THE CONFIGURATION, OPERATION, AND MAINTENANCE OF THE SYSTEM TO THE REQUIRED OPERATORS ASSIGNED BY THE COUNTY . AT LEAST TWO (2) TRAINING SESSIONS COVERING SYSTEM OPERATIONS SHALL BE PLANNED AND PROVIDED TO OPERATORS AND TWO (2) SESSION COVERING ADMINISTRATION AND MANAGEMENT FOR ADMINISTRATORS. TRAINING SESSIONS SHALL BE RECORDED AND A DVD COPY SHALL BE PROVIDED TO THE COUNTY. |
| 14 | SCAVENGING SYSTEM – WARRANTY: ALL COMPONENTS, PARTS, AND ASSEMBLIES SUPPLIED AND INSTALLED BY THE CONTRACTOR SHALL BE WARRANTED AGAINST DEFECTS IN MATERIAL AND WORKMANSHIP FOR A PERIOD OF AT LEAST 36 MONTHS WHICH INCLUDE PARTS AND LABOR. CONTRACTOR TO PROVIDE A COPY OF THE MANUFACTURER'S WARRANTY FOR ALL EQUIPMENT AND MATERIAL. |

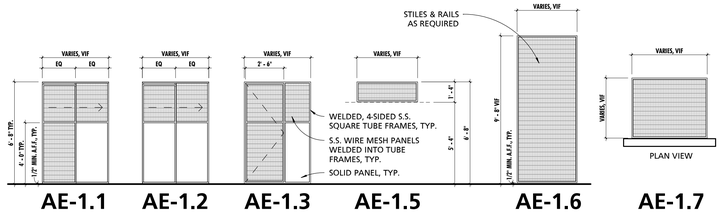


AE-1.1 AE-1.2 AE-1.3 AE-1.5 AE-1.6 AE-1.7

**NOTE:**
1. AE-1.1 SOLID PANELS SHALL ALTERNATE IN COLOR IN THE ORDER OF ORANGE, BLUE, SAGE, YELLOW AND JADE
2. AE-1.3 SOLID PANELS WITHIN STRAY DOG PUBLIC WALKWAY 167 SHALL ALTERNATE IN COLOR IN THE ORDER OF ORANGE, BLUE, SAGE, YELLOW AND JADE
3. ALL OTHER SOLID PANELS SHALL BE PEARL

## TYPES - ANIMAL ENCLOSURES
1/4" = 1'-0"


MW STUDIOS
ARCHITECTURE + MASTER PLANNING
10839-D PHILADELPHIA RD
WHITE MARSH, MD 21162
(P) 410-344-1460
(F) 443-403-2460
(E) INFO@MWSARCH.COM
WWW.MWSARCH.COM


SEAL:

I HEREBY CERTIFY THAT THESE DOCUMENTS WERE PREPARED OR APPROVED BY ME, AND THAT I AM A DULY LICENSED PROFESSIONAL ARCHITECT UNDER THE LAWS OF THE STATE OF MARYLAND. LICENSE NUMBER: #15505 EXPIRATION DATE: 8-18-2020

"Shelter Planners of America"

CHARLES COUNTY
CHARLES COUNTY ANIMAL CARE CENTER
5690 PINEY CHURCH ROAD
WALDORF, MARYLAND 20602

| NO. | DESCRIPTION | DATE |
|---|---|---|
| 4 | ADDENDUM 1 | 11-18-20 |

PROJECT NUMBER: 18-034
PROJECT SET: PERMIT
DATE ISSUED: 12/23/2019

DRAWING TITLE: FFE SCHEDULES & NOTES

SHEET NUMBER: A109

11/18/2020 1:37:11 PM


ALL DRAWINGS ARE PROTECTED BY FEDERAL COPYRIGHT BY MANNS WOODWARD STUDIOS, INC. AND CAN NOT BE REPRODUCED OR MODIFIED IN ANY MANNER WITHOUT WRITTEN PERMISSION. DOCUMENTS MAY NOT BE USED IN PART OR WHOLE TO DEVELOP THE DESIGN OF ANOTHER BUILDING WITHOUT EXPRESS WRITTEN PERMISSION BY MANNS WOODWARD STUDIOS.