ST. MARY'S COLLEGE OF MARYLAND

PLANS OF PROPOSED HIGHWAY

ST. MARY'S COLLEGE IFB NO. 25183

S.H.A. CONTRACT NO. SM193B51

FEDERAL AID PROJECT NO TAP–3(765)E

Cross Sections

CROSS SECTIONS

SCALE 1" = 10'

PROJECT MD 5 **CONTRACT NO.** SM193B51

DESCRIPTION ST. MARY'S COLLEGE OF MARYLAND PEDESTRIAN AND BICYCLE TRAIL PROJECT

ACCESS PERMIT NO. 19–AP–SM–006–20

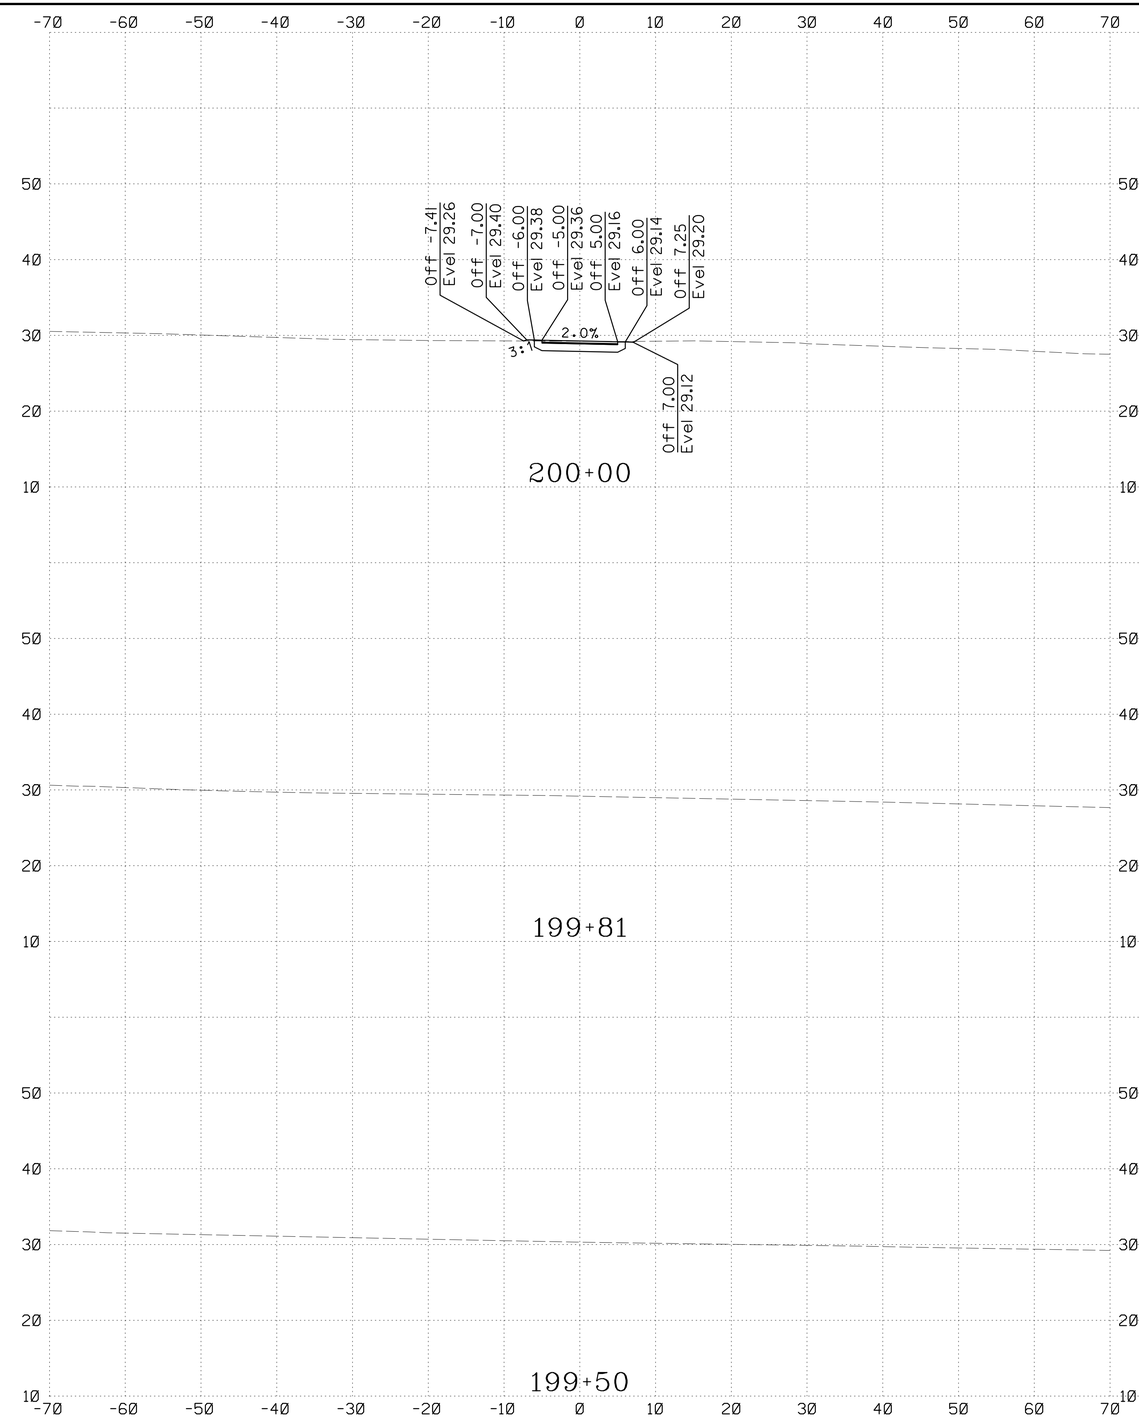

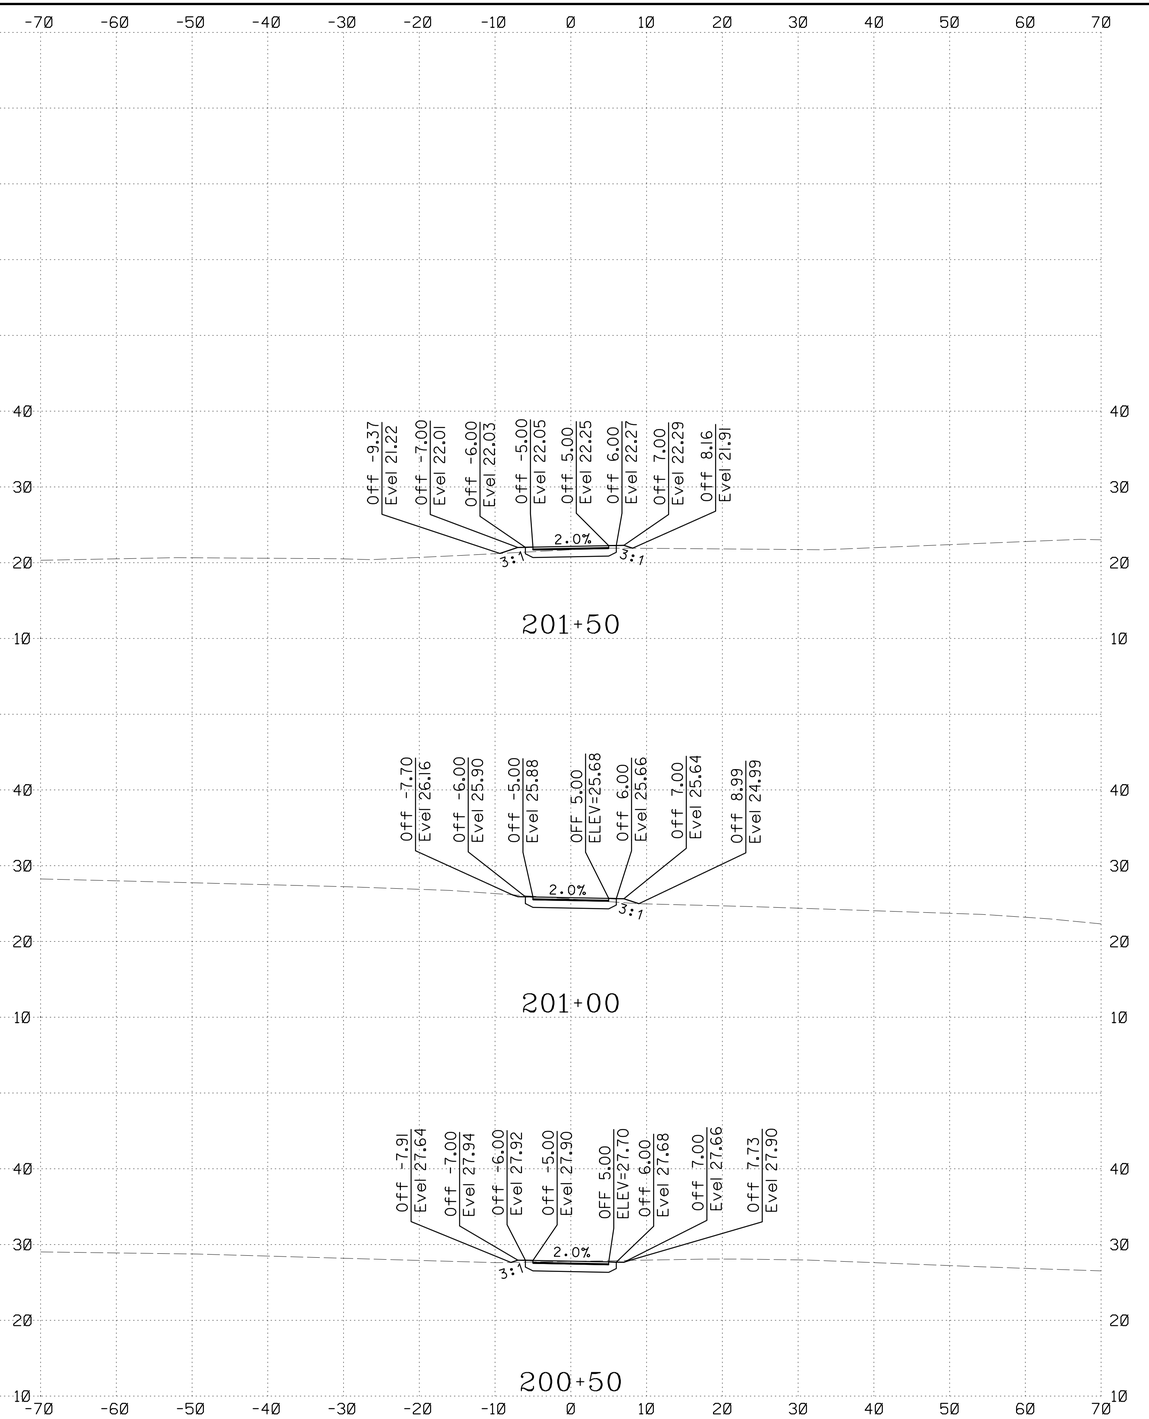

NOTE:

1. EXCAVATION AND PAVEMENT REMOVAL AND DISPOSAL UNDER SIDEWALK, CURB & GUTTERS, AND DRIVEWAY ENTRANCES ARE INCIDENTAL TO THOSE ITEMS.

2. EXCAVATION FOR THE PLANTING MEDIA IN THE RAINGARDENS ARE PAID UNDER CLASS 2 EXCAVATION. THESE QUANTITIES ARE SHOWN SEPARATELY ON THE STORMWATER MANAGEMENT SHEET.

LEGEND

EXISTING GROUND

PROPOSED GRADE

BY: ggwissman –

CROSS SECTION SHEET

ROAD TRAIL STATION 199+50 201+50

ST. MARY'S COLLEGE OF MARYLAND

ST. MARY'S COLLEGE OF MARYLAND PEDESTRIAN AND BICYCLE TRAIL PROJECT

DESIGNED BY GGW
DRAWN BY WJW
CHECKED BY ABA
F.A.P. NO. SEE TITLE SHEET

COUNTY ST. MARY'S COUNTY
CONTRACT NO. SM193B51
HORIZONTAL SCALE 1" = 10'
VERTICAL SCALE 1" = 10'

DRAWING NO. CS-01 OF CS-10

SHEET NO. 1 OF 10

PLOTTED: Friday, November 05, 2021 AT 10:37 AM
FILE: \\baserver\Projects\5370 – St. Mary's College\01 – MD 5 – St Mary's College\Design\Engineering\base\Proposed\mHC-0000-MD5.dgn

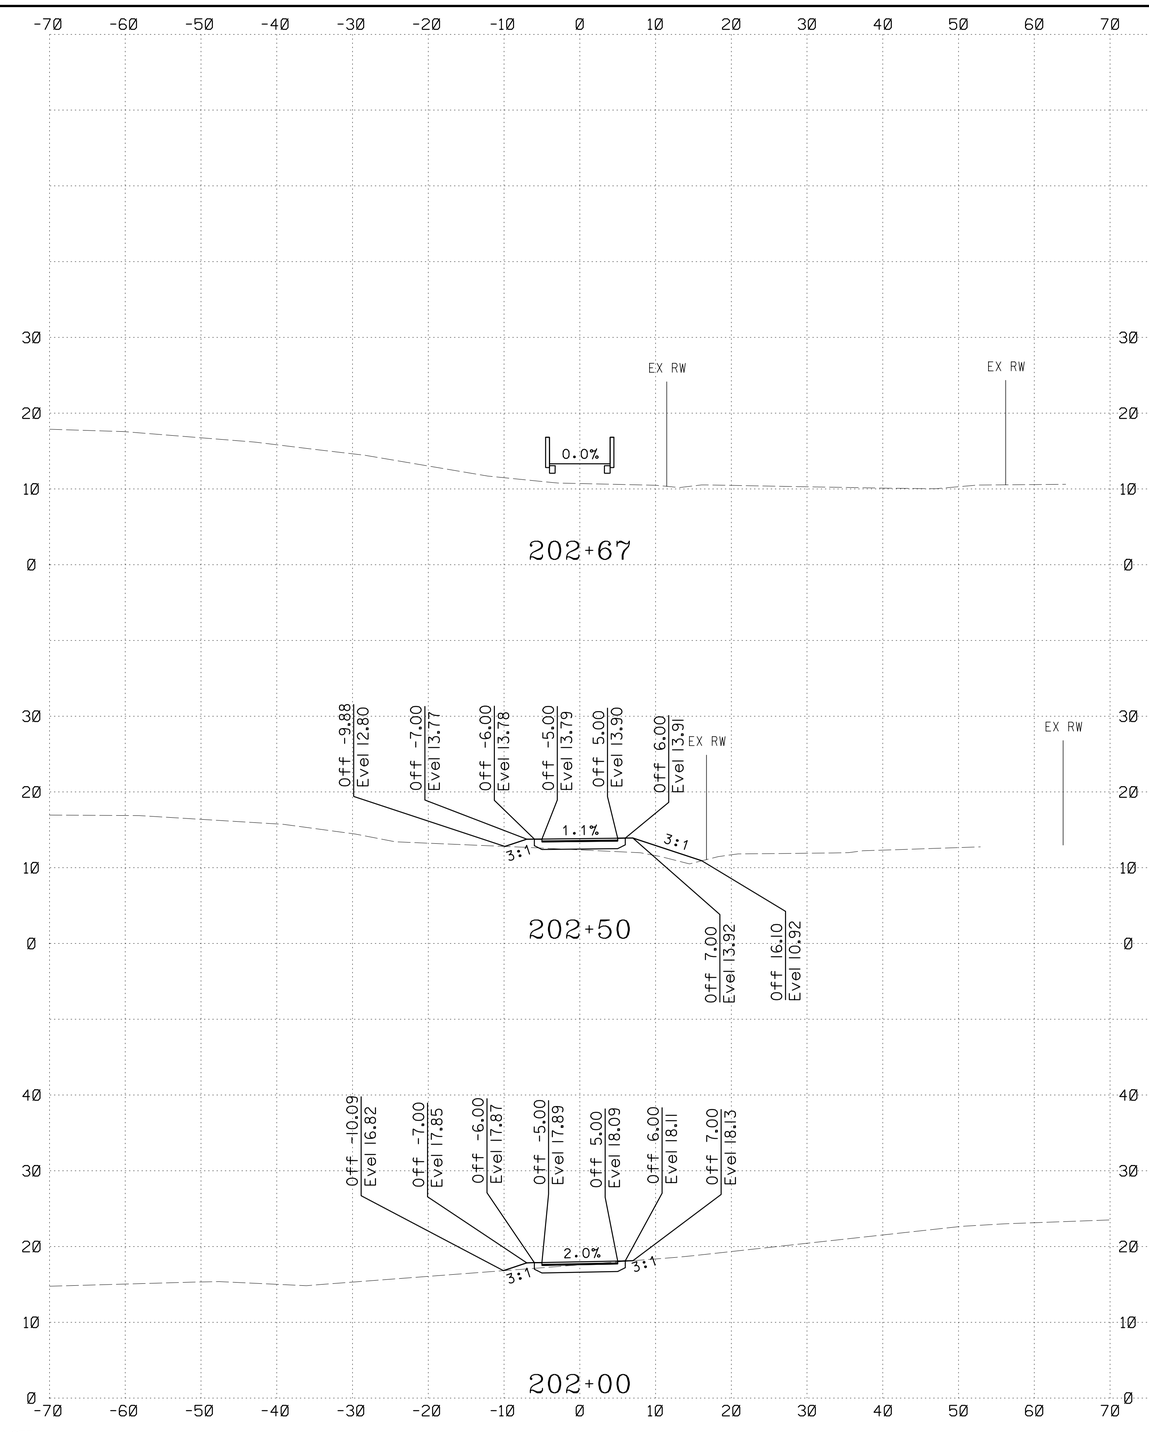

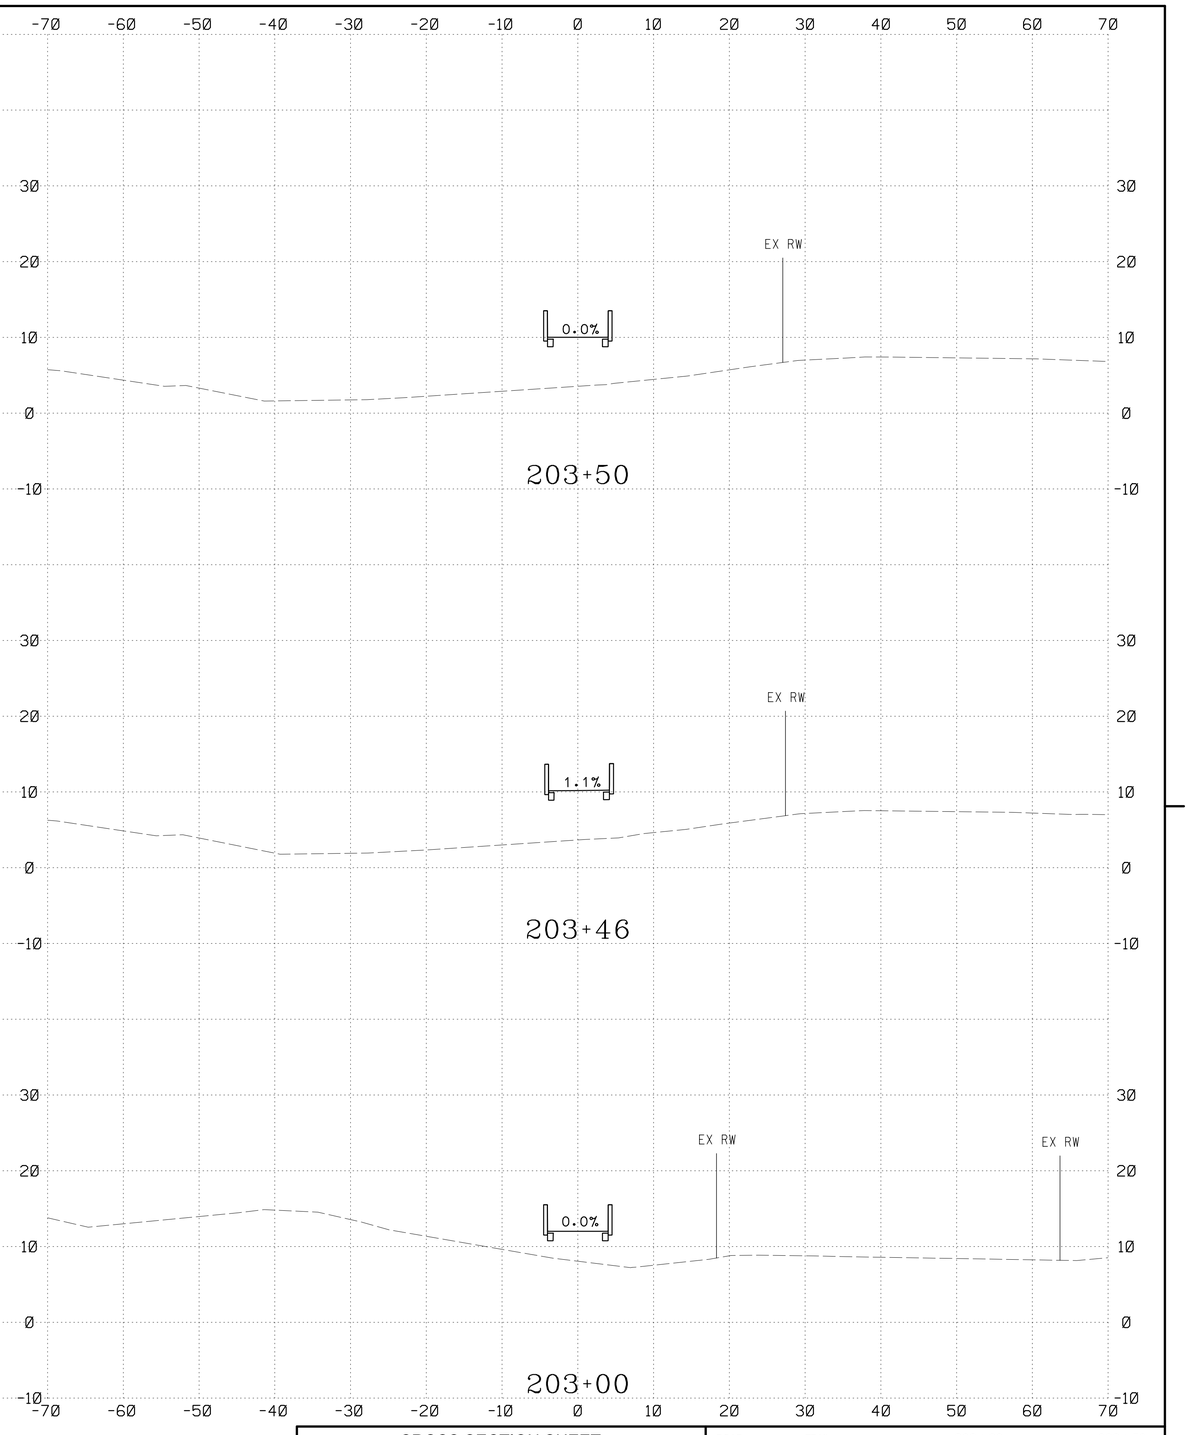

NOTE:

1. EXCAVATION AND PAVEMENT REMOVAL AND DISPOSAL UNDER SIDEWALK, CURB & GUTTERS, AND DRIVEWAY ENTRANCES ARE INCIDENTAL TO THOSE ITEMS.

2. EXCAVATION FOR THE PLANTING MEDIA IN THE RAINGARDENS ARE PAID UNDER CLASS 2 EXCAVATION. THESE QUANTITIES ARE SHOWN SEPARATELY ON THE STORMWATER MANAGEMENT SHEET.

LEGEND

EXISTING GROUND

PROPOSED GRADE

BY: ggwissman –

CROSS SECTION SHEET

ST. MARY'S COLLEGE OF MARYLAND

ST. MARY'S COLLEGE OF MARYLAND PEDESTRIAN AND BICYCLE TRAIL PROJECT

ROAD TRAIL STATION 202+00 203+50

DESIGNED BY GGW
DRAWN BY WJW
CHECKED BY ABA
F.A.P. NO. SEE TITLE SHEET

COUNTY ST. MARY'S COUNTY
CONTRACT NO. SM193B51
HORIZONTAL SCALE 1" = 10'
VERTICAL SCALE 1" = 10'

DRAWING NO. CS-02 OF CS-10

SHEET NO. 2 OF 10

PLOTTED: Friday, November 05, 2021 AT 10:37 AM
FILE: \\baseserver\Projects\5370 – St. Mary's College\01 – MD 5 – St Mary's College\Design\Engineering\base\Proposed\mHC-0000-MD5.dgn

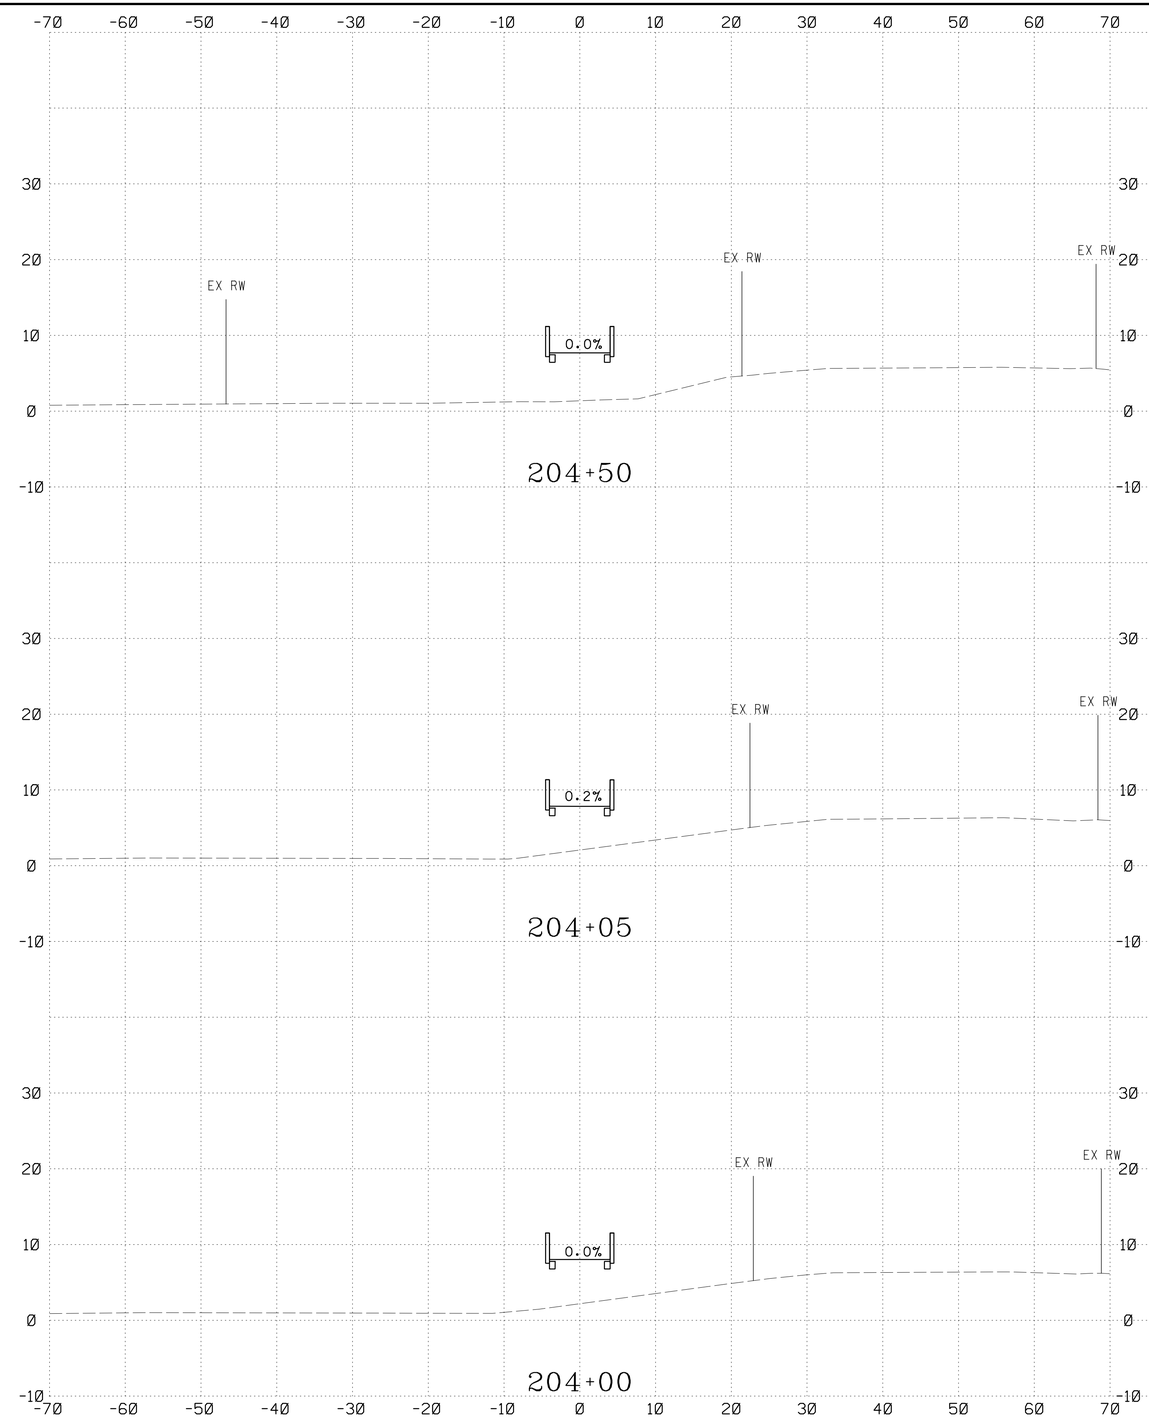

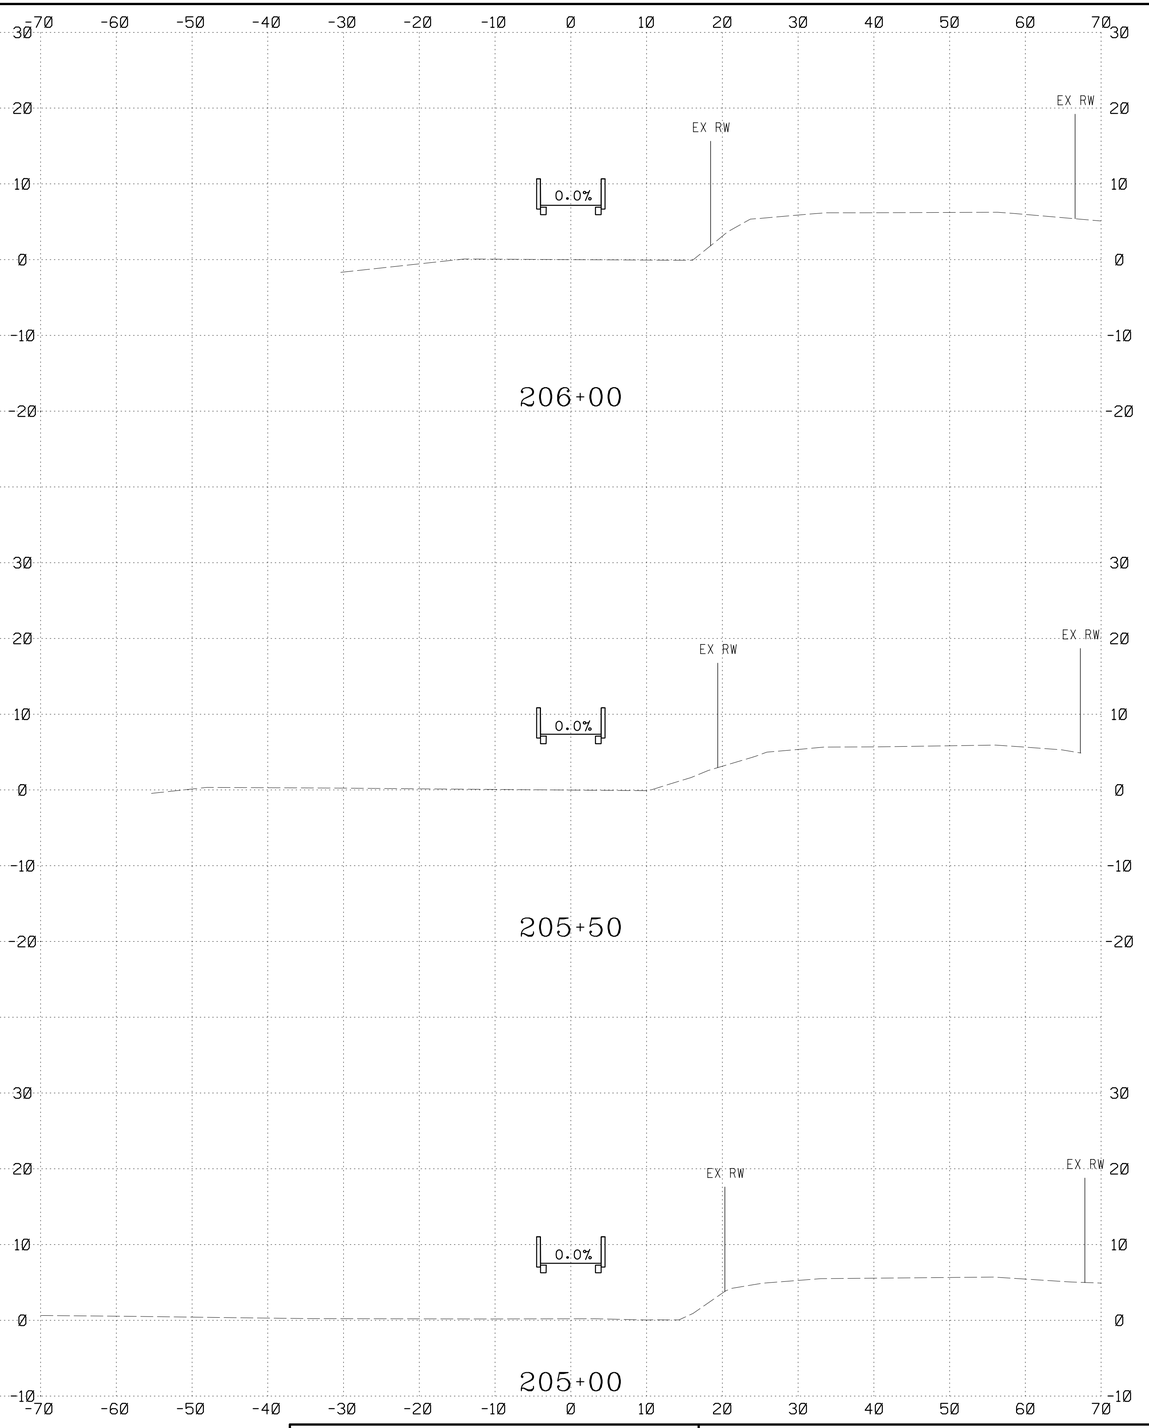

NOTE:

1. EXCAVATION AND PAVEMENT REMOVAL AND DISPOSAL UNDER SIDEWALK, CURB & GUTTERS, AND DRIVEWAY ENTRANCES ARE INCIDENTAL TO THOSE ITEMS.

2. EXCAVATION FOR THE PLANTING MEDIA IN THE RAINGARDENS ARE PAID UNDER CLASS 2 EXCAVATION. THESE QUANTITIES ARE SHOWN SEPARATELY ON THE STORMWATER MANAGEMENT SHEET.

LEGEND

EXISTING GROUND

PROPOSED GRADE

BY: ggwissman –

CROSS SECTION SHEET

ST. MARY'S COLLEGE OF MARYLAND

ST. MARY'S COLLEGE OF MARYLAND PEDESTRIAN AND BICYCLE TRAIL PROJECT

ROAD TRAIL STATION 204+00 206+00

DESIGNED BY GGW
DRAWN BY WJW
CHECKED BY ABA
F.A.P. NO. SEE TITLE SHEET

COUNTY ST. MARY'S COUNTY
CONTRACT NO. SM193B51
HORIZONTAL SCALE 1" = 10'
VERTICAL SCALE 1" = 10'

DRAWING NO. CS-03 OF CS-10

SHEET NO. 3 OF 10

PLOTTED: Friday, November 05, 2021 AT 10:37 AM
FILE: \\baserver\Projects\5370 – St. Mary's College\01 – MD 5 – St Mary's College\Design\Engineering\base\Proposed\mHC-0000-MD5.dgn

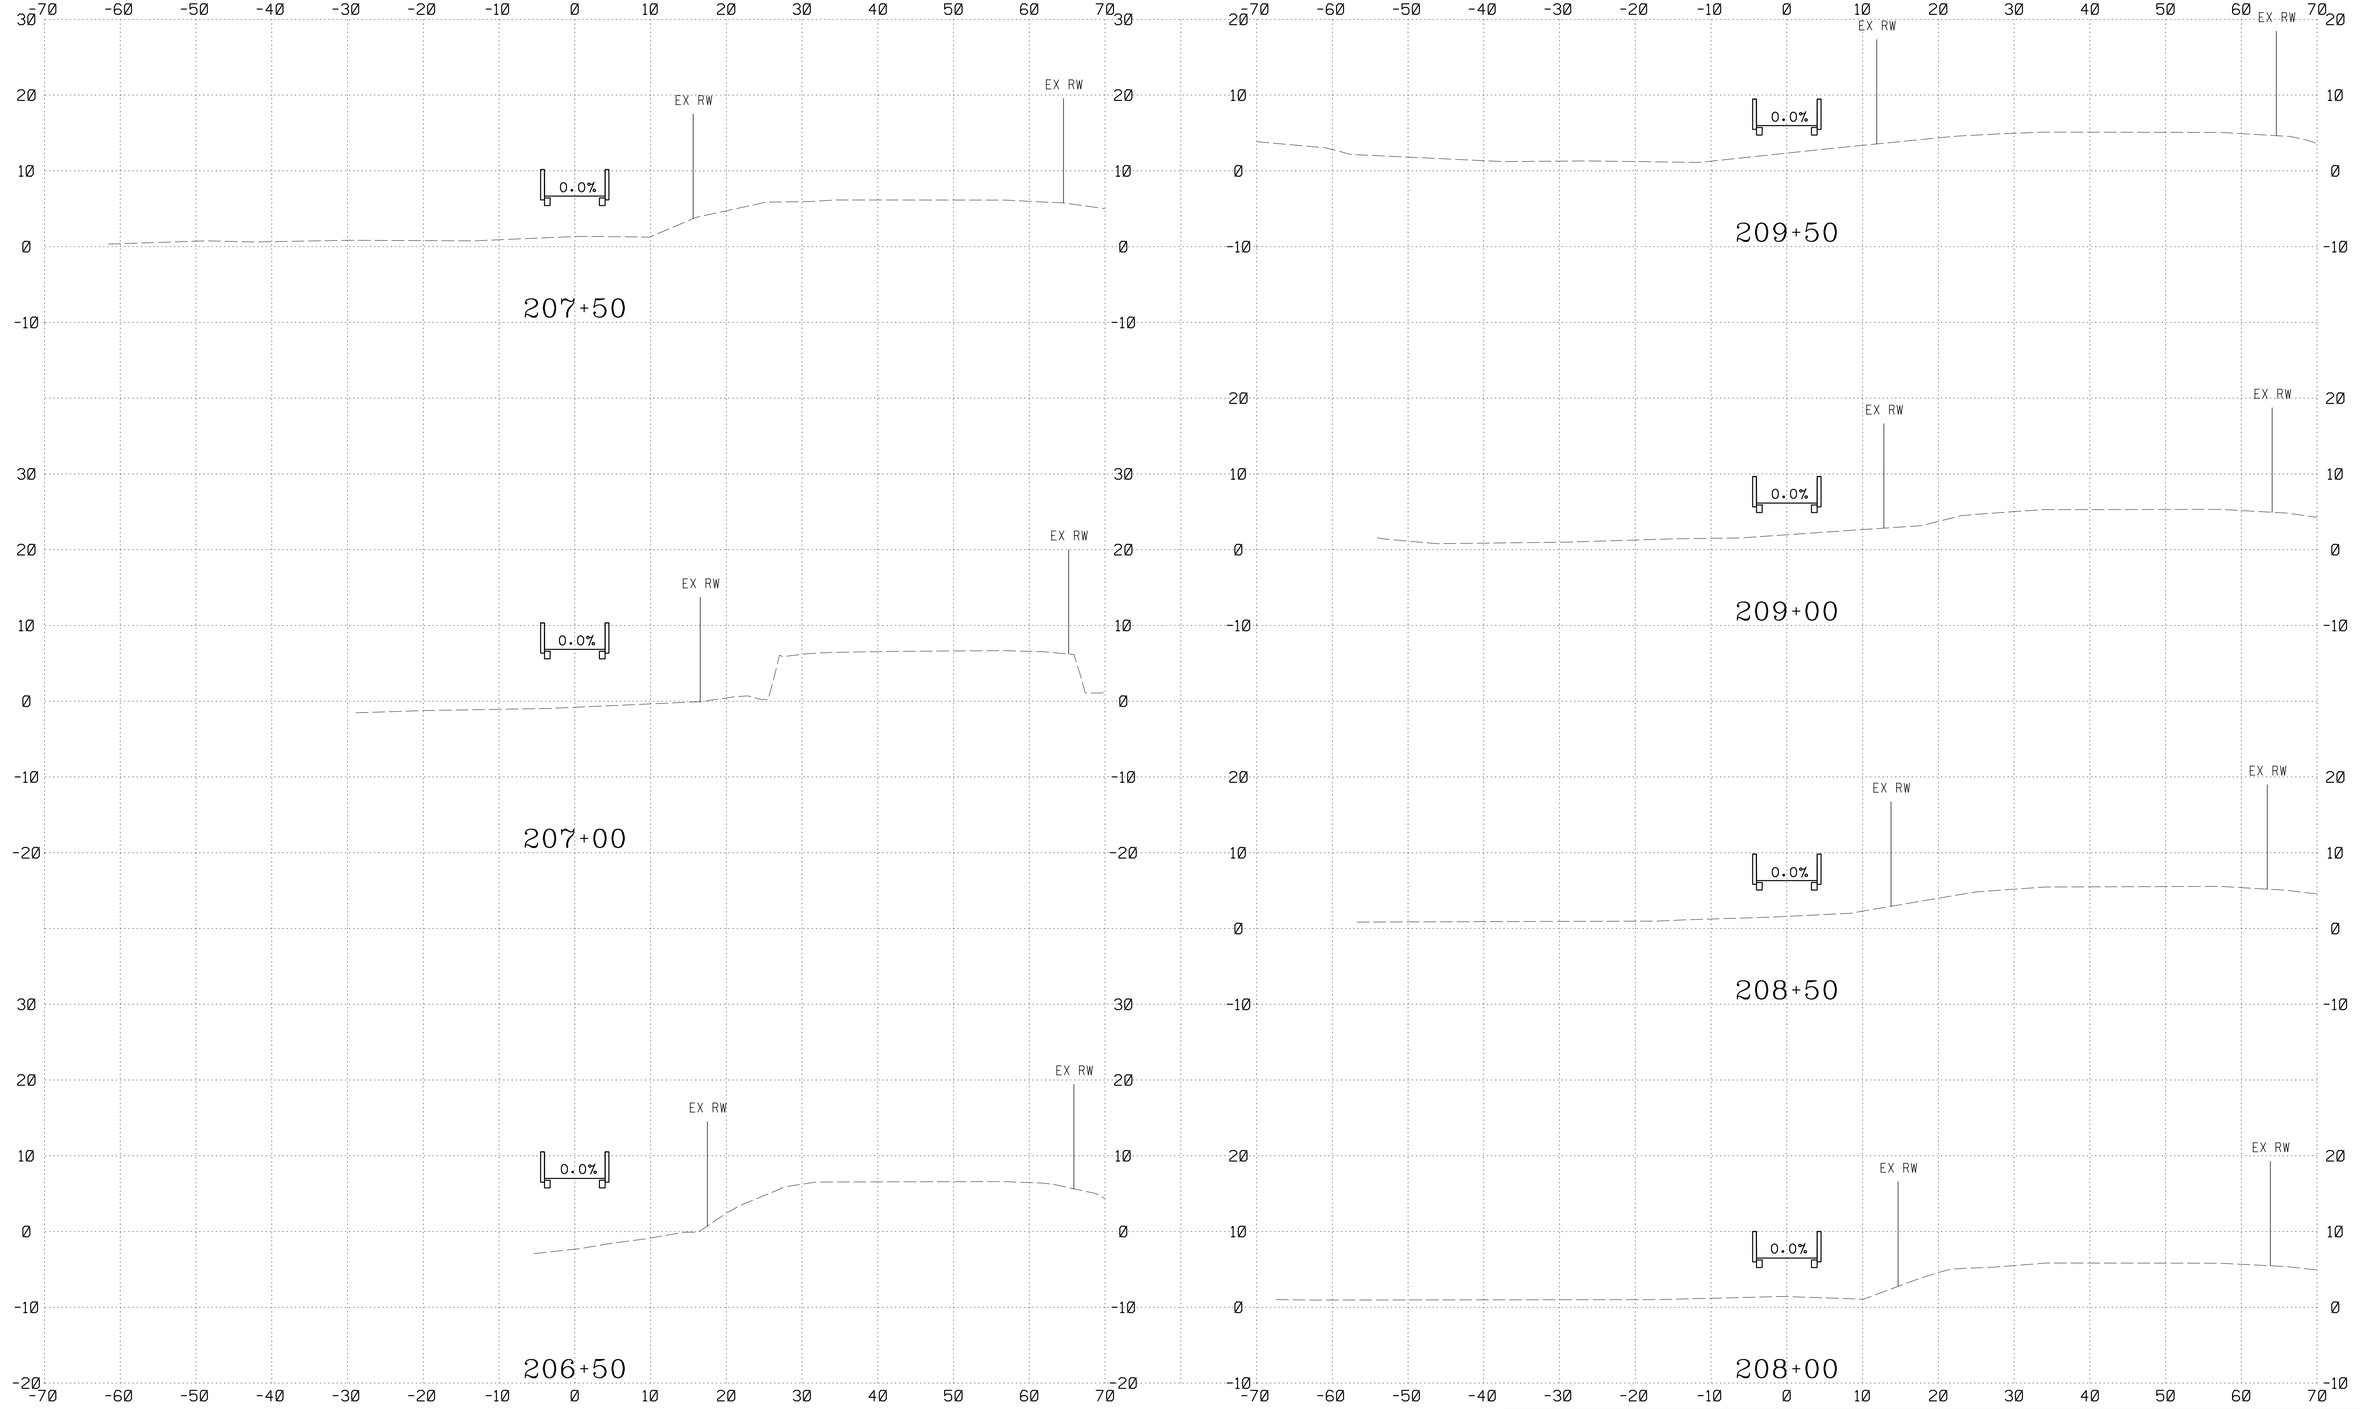

NOTE:

1. EXCAVATION AND PAVEMENT REMOVAL AND DISPOSAL UNDER SIDEWALK, CURB & GUTTERS, AND DRIVEWAY ENTRANCES ARE INCIDENTAL TO THOSE ITEMS.

2. EXCAVATION FOR THE PLANTING MEDIA IN THE RAINGARDENS ARE PAID UNDER CLASS 2 EXCAVATION. THESE QUANTITIES ARE SHOWN SEPARATELY ON THE STORMWATER MANAGEMENT SHEET.

LEGEND

EXISTING GROUND

PROPOSED GRADE

CROSS SECTION SHEET

ST. MARY'S COLLEGE OF MARYLAND

ST. MARY'S COLLEGE OF MARYLAND PEDESTRIAN AND BICYCLE TRAIL PROJECT

ROAD TRAIL STATION 206+50 209+50

DESIGNED BY GGW
DRAWN BY WJW
CHECKED BY ABA
F.A.P. NO. SEE TITLE SHEET

COUNTY ST. MARY'S COUNTY
CONTRACT NO. SM193B51
HORIZONTAL SCALE 1" = 10'
VERTICAL SCALE 1" = 10'

DRAWING NO. CS-04 OF CS-10

SHEET NO. 4 OF 10

PLOTTED: Friday, November 05, 2021 AT 10:37 AM
FILE: \\baserver\Projects\5370 – St. Mary's College\01 – MD 5 – St Mary's College\Design\Engineering\base\Proposed\mHC-0000-MD5.dgn

BY: ggwissman –

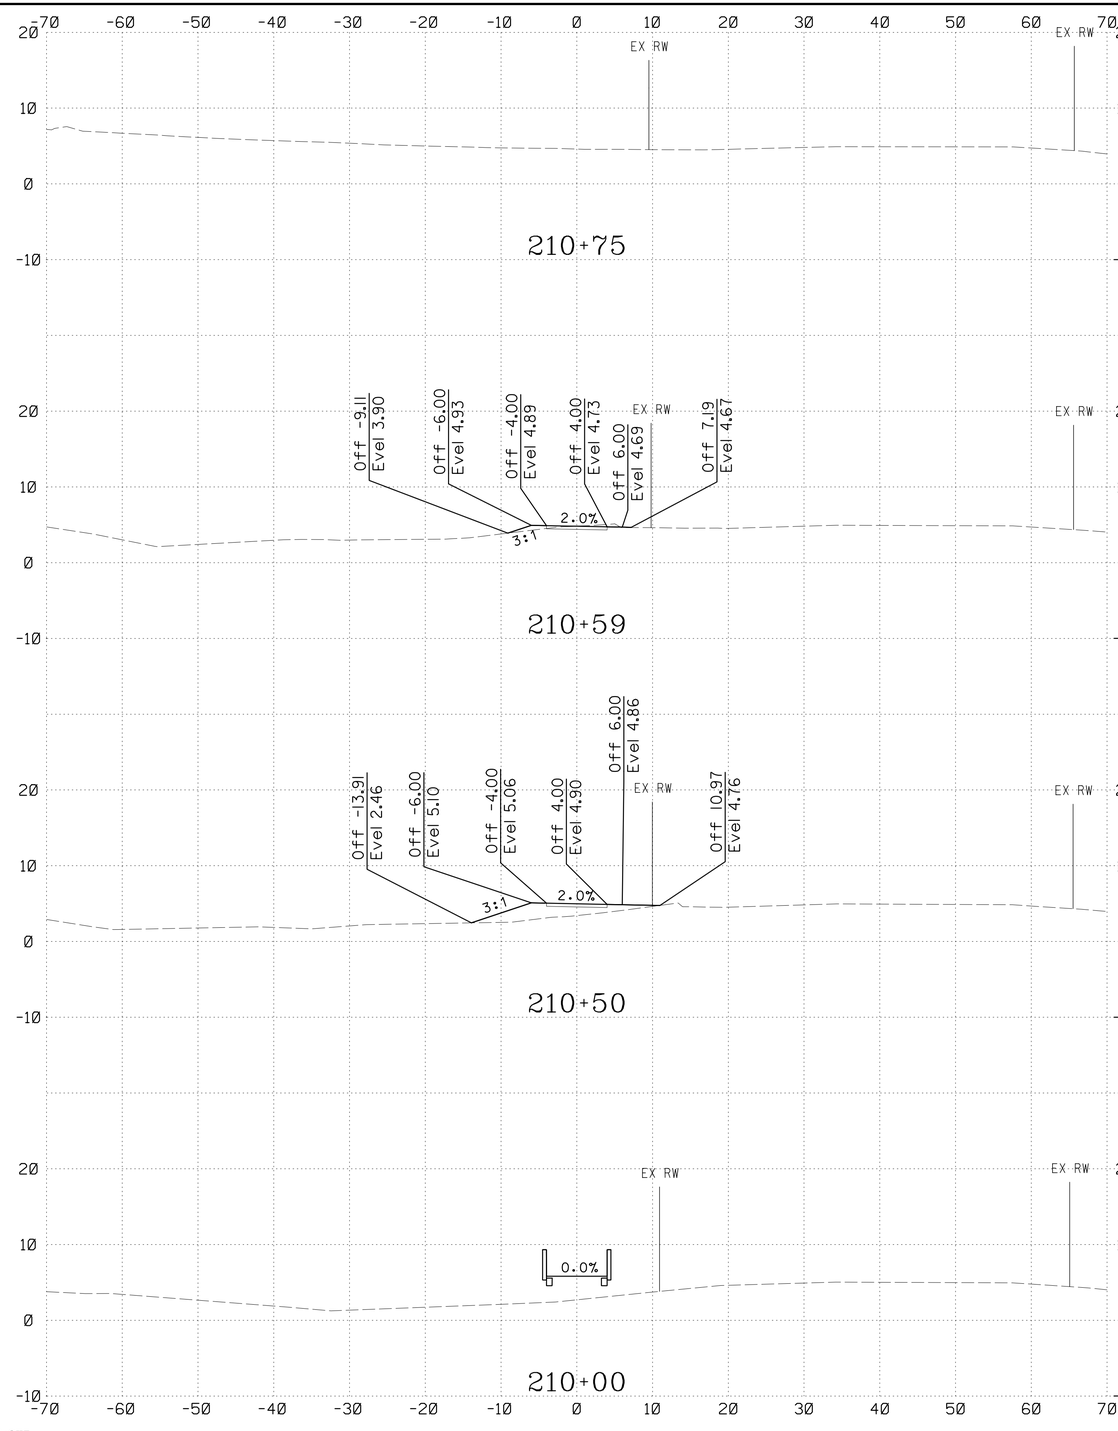

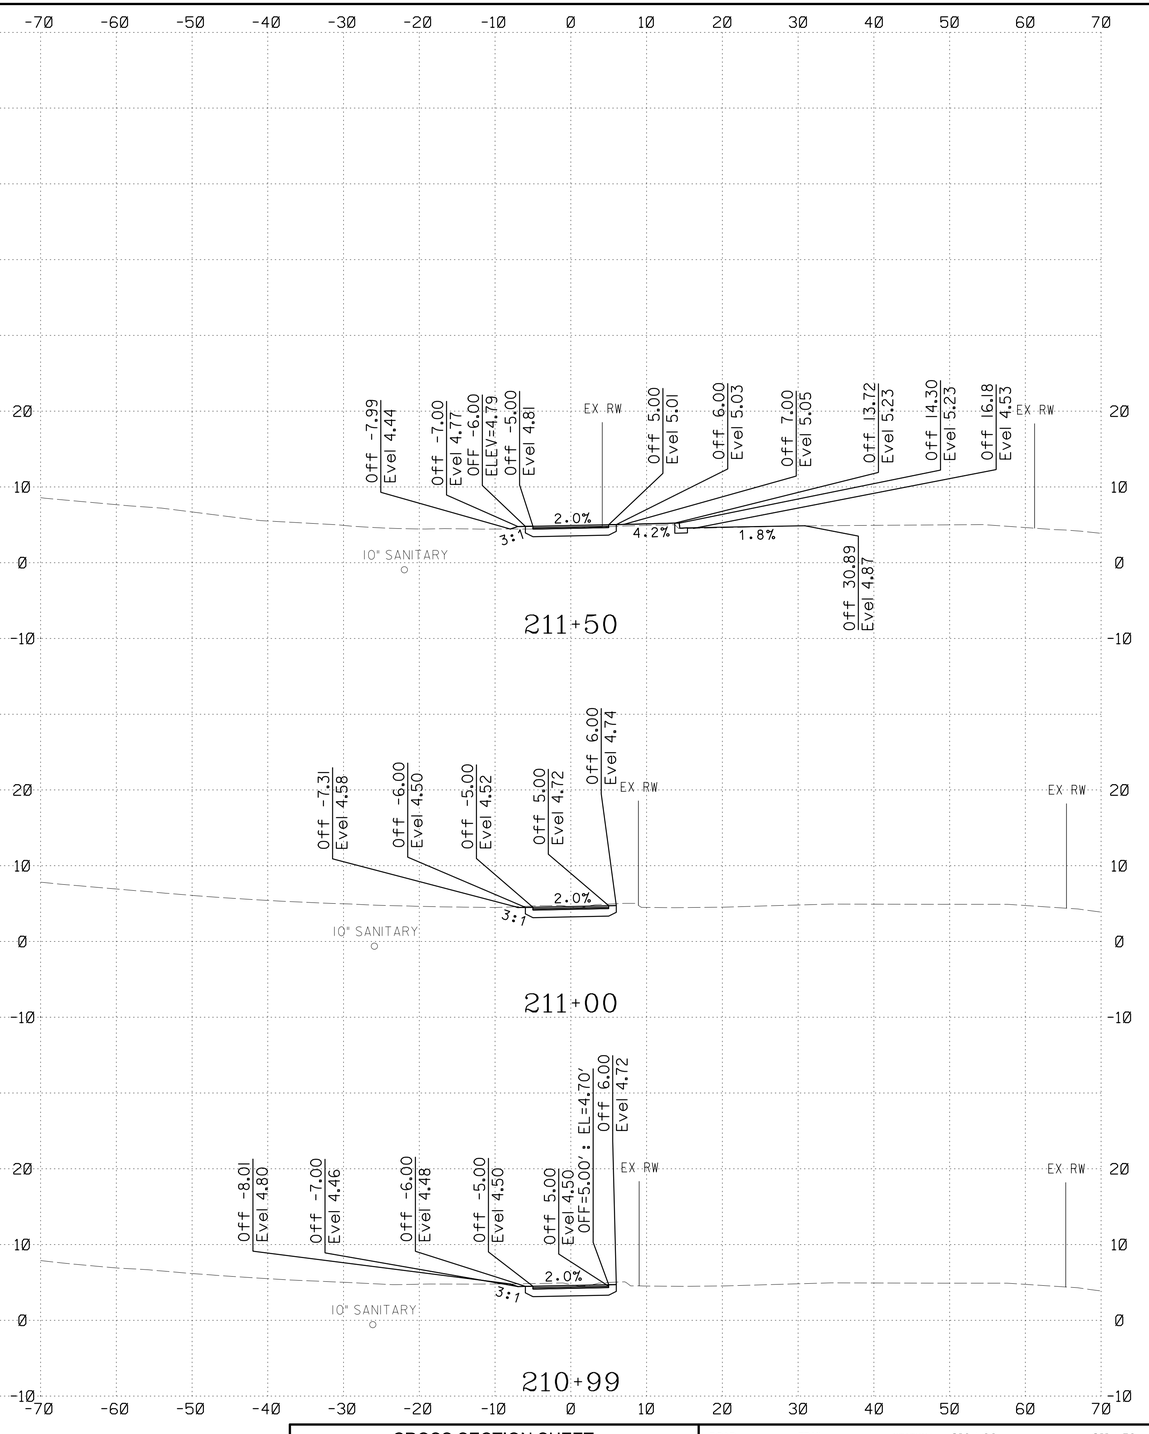

NOTE:

1. EXCAVATION AND PAVEMENT REMOVAL AND DISPOSAL UNDER SIDEWALK, CURB & GUTTERS, AND DRIVEWAY ENTRANCES ARE INCIDENTAL TO THOSE ITEMS.

2. EXCAVATION FOR THE PLANTING MEDIA IN THE RAINGARDENS ARE PAID UNDER CLASS 2 EXCAVATION. THESE QUANTITIES ARE SHOWN SEPARATELY ON THE STORMWATER MANAGEMENT SHEET.

LEGEND

EXISTING GROUND

PROPOSED GRADE

BY: ggwissman –

CROSS SECTION SHEET

ROAD TRAIL STATION 210+00 211+50

ST. MARY'S COLLEGE OF MARYLAND

ST. MARY'S COLLEGE OF MARYLAND PEDESTRIAN AND BICYCLE TRAIL PROJECT

DESIGNED BY GGW
DRAWN BY WJW
CHECKED BY ABA
F.A.P. NO. SEE TITLE SHEET

COUNTY ST. MARY'S COUNTY
CONTRACT NO. SM193B51
HORIZONTAL SCALE 1" = 10'
VERTICAL SCALE 1" = 10'

DRAWING NO. CS-05 OF CS-10

SHEET NO. 5 OF 10

PLOTTED: Friday, November 05, 2021 AT 10:37 AM
FILE: \\baserver\Projects\5370 – St. Mary's College\01 – MD 5 – St Mary's College\Design\Engineering\base\Proposed\mHC-0000-MD5.dgn

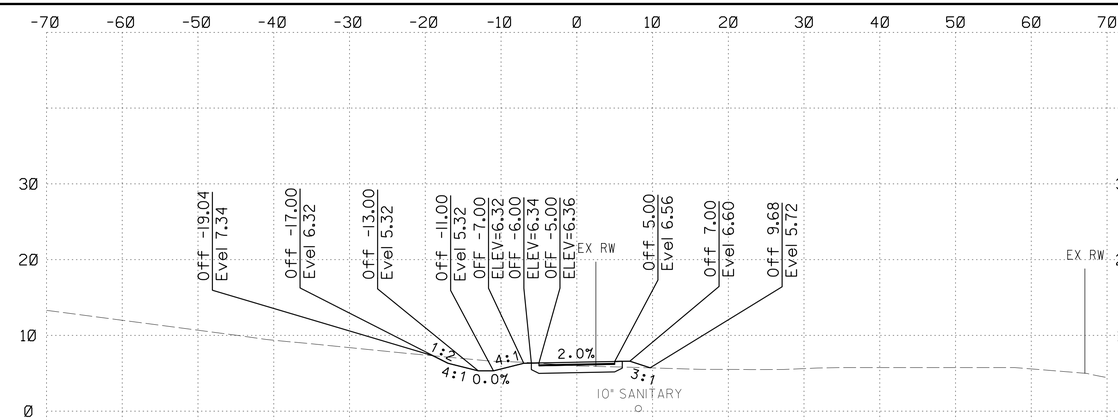

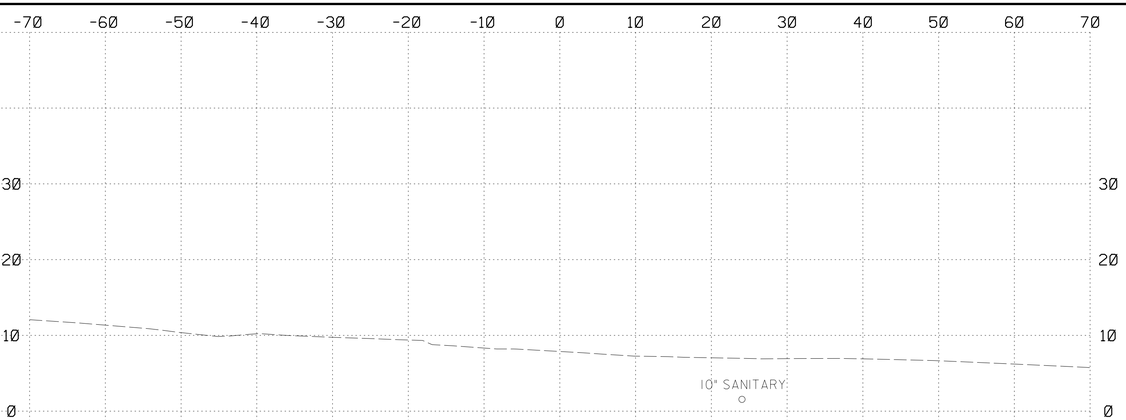

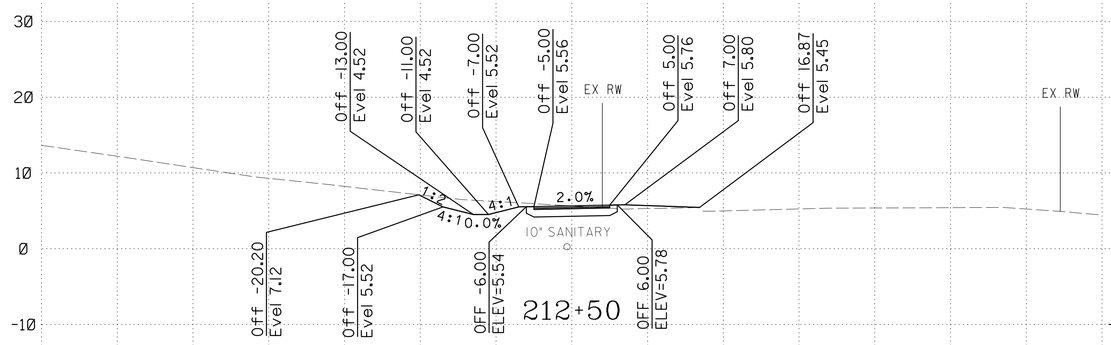

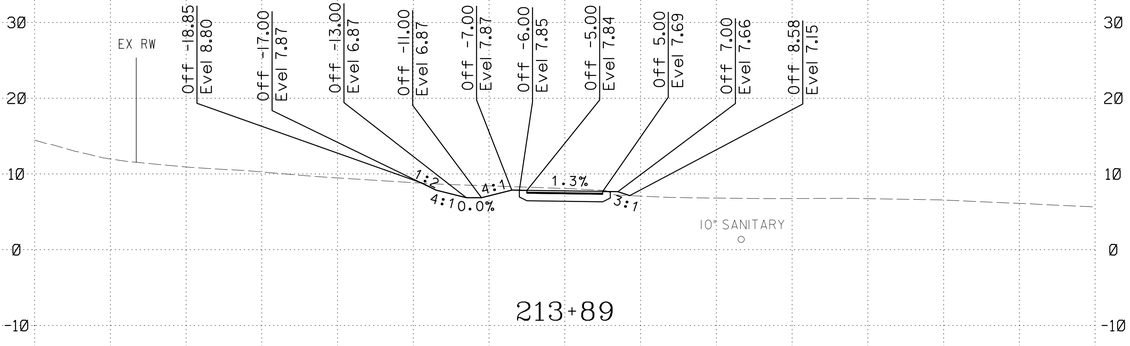

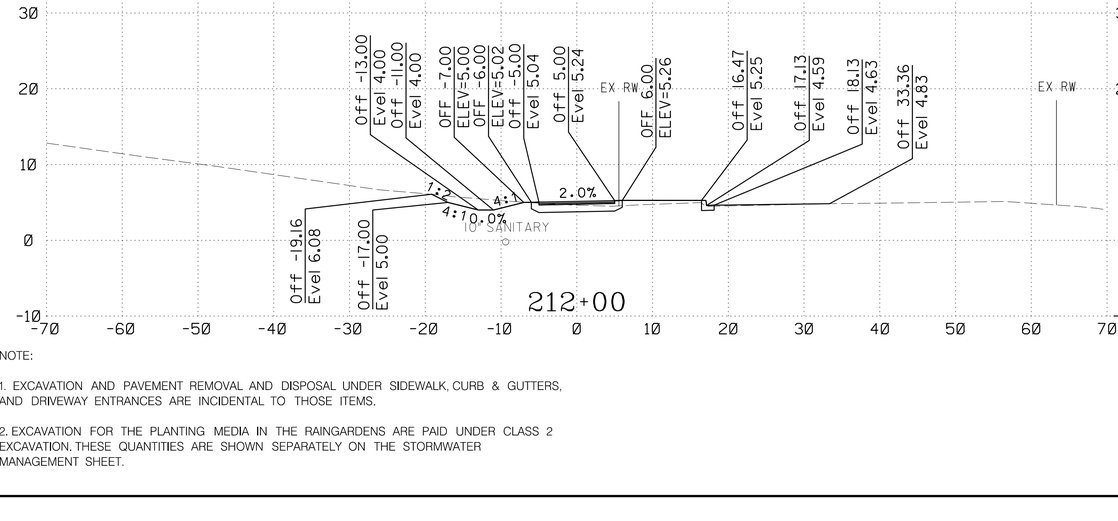

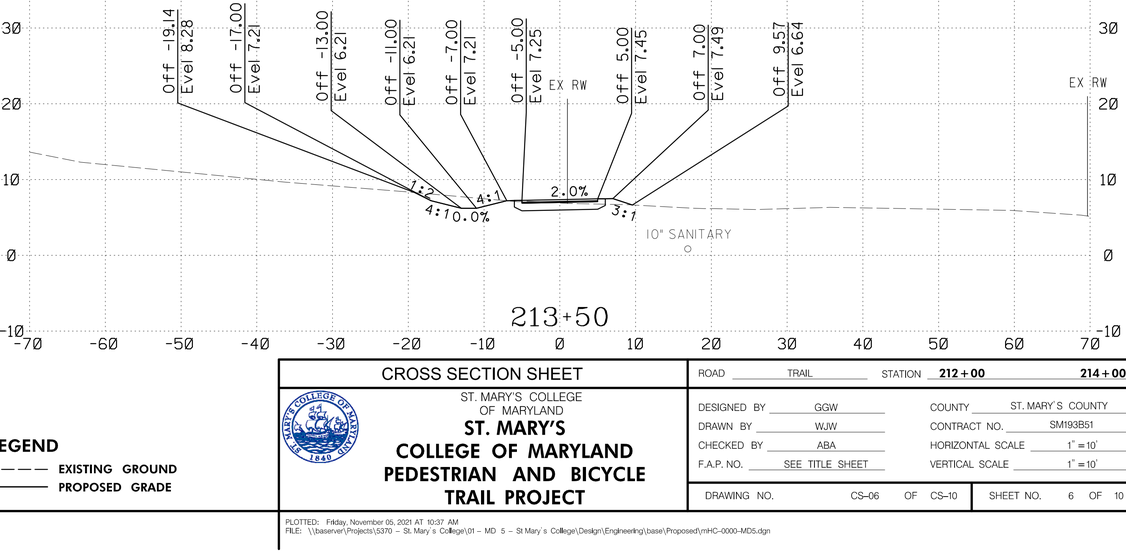

NOTE:

1. EXCAVATION AND PAVEMENT REMOVAL AND DISPOSAL UNDER SIDEWALK, CURB & GUTTERS, AND DRIVEWAY ENTRANCES ARE INCIDENTAL TO THOSE ITEMS.

2. EXCAVATION FOR THE PLANTING MEDIA IN THE RAINGARDENS ARE PAID UNDER CLASS 2 EXCAVATION. THESE QUANTITIES ARE SHOWN SEPARATELY ON THE STORMWATER MANAGEMENT SHEET.

LEGEND

EXISTING GROUND

PROPOSED GRADE

BY: ggwissman –

CROSS SECTION SHEET

ST. MARY'S COLLEGE OF MARYLAND

ST. MARY'S COLLEGE OF MARYLAND PEDESTRIAN AND BICYCLE TRAIL PROJECT

ROAD TRAIL STATION 212+00 214+00

DESIGNED BY GGW

DRAWN BY WJW

CHECKED BY ABA

F.A.P. NO. SEE TITLE SHEET

COUNTY ST. MARY'S COUNTY

CONTRACT NO. SM193B51

HORIZONTAL SCALE 1" = 10'

VERTICAL SCALE 1" = 10'

DRAWING NO. CS-06 OF CS-10

SHEET NO. 6 OF 10

PLOTTED: Friday, November 05, 2021 AT 10:37 AM

FILE: \\baserver\Projects\5370 – St. Mary's College\01 – MD 5 – St Mary's College\Design\Engineering\base\Proposed\mHC-0000-MD5.dgn

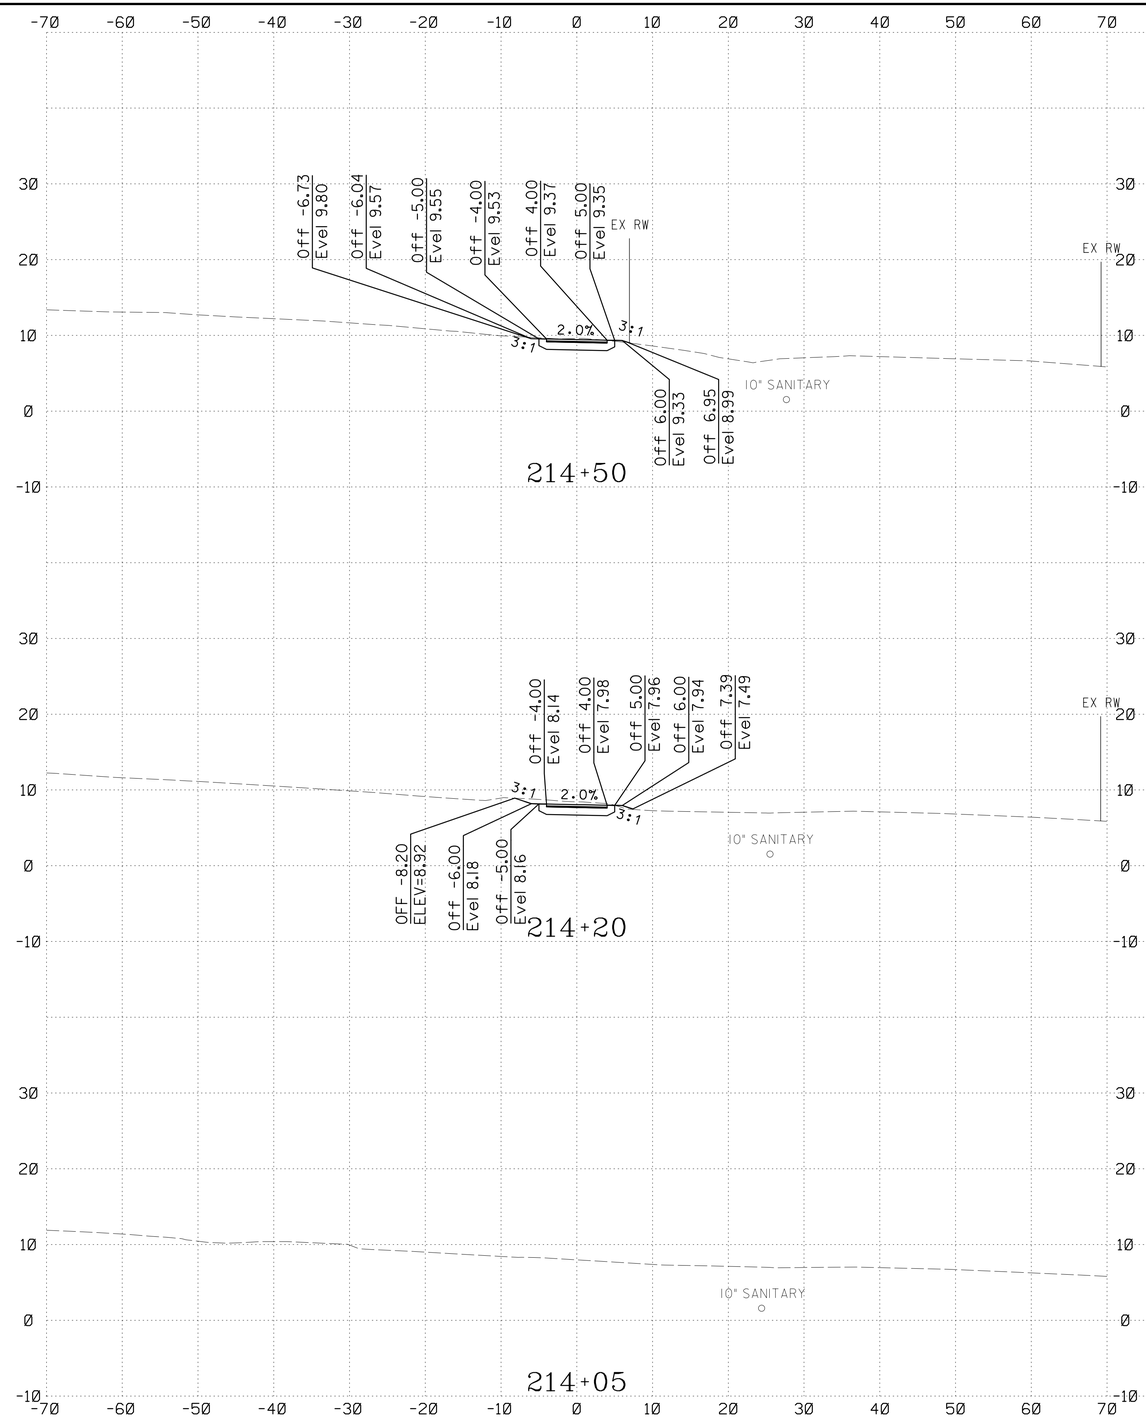

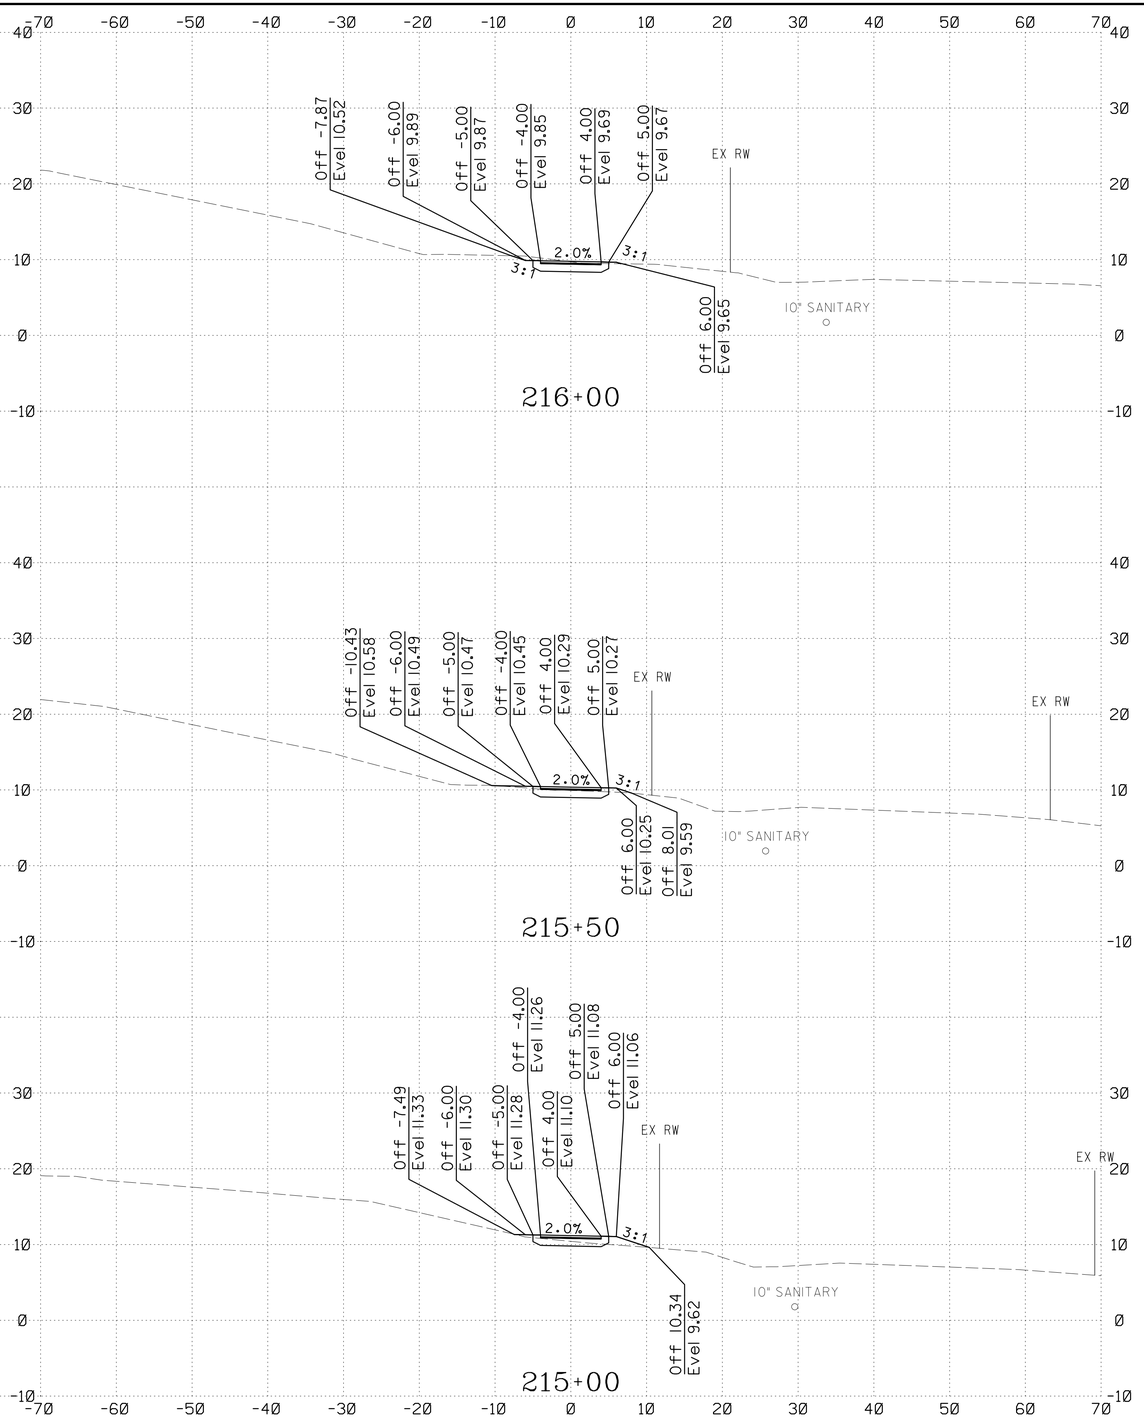

NOTE:

1. EXCAVATION AND PAVEMENT REMOVAL AND DISPOSAL UNDER SIDEWALK, CURB & GUTTERS, AND DRIVEWAY ENTRANCES ARE INCIDENTAL TO THOSE ITEMS.

2. EXCAVATION FOR THE PLANTING MEDIA IN THE RAINGARDENS ARE PAID UNDER CLASS 2 EXCAVATION. THESE QUANTITIES ARE SHOWN SEPARATELY ON THE STORMWATER MANAGEMENT SHEET.

LEGEND

EXISTING GROUND

PROPOSED GRADE

BY: ggwissman –

CROSS SECTION SHEET

ST. MARY'S COLLEGE OF MARYLAND

ST. MARY'S COLLEGE OF MARYLAND PEDESTRIAN AND BICYCLE TRAIL PROJECT

ROAD TRAIL STATION 214+05 216+00

DESIGNED BY GGW
DRAWN BY WJW
CHECKED BY ABA
F.A.P. NO. SEE TITLE SHEET

COUNTY ST. MARY'S COUNTY
CONTRACT NO. SM193B51
HORIZONTAL SCALE 1" = 10'
VERTICAL SCALE 1" = 10'

DRAWING NO. CS-07 OF CS-10

SHEET NO. 7 OF 10

PLOTTED: Friday, November 05, 2021 AT 10:37 AM
FILE: \\baseserver\Projects\5370 – St. Mary's College\01 – MD 5 – St Mary's College\Design\Engineering\base\Proposed\mHC-0000-MD5.dgn

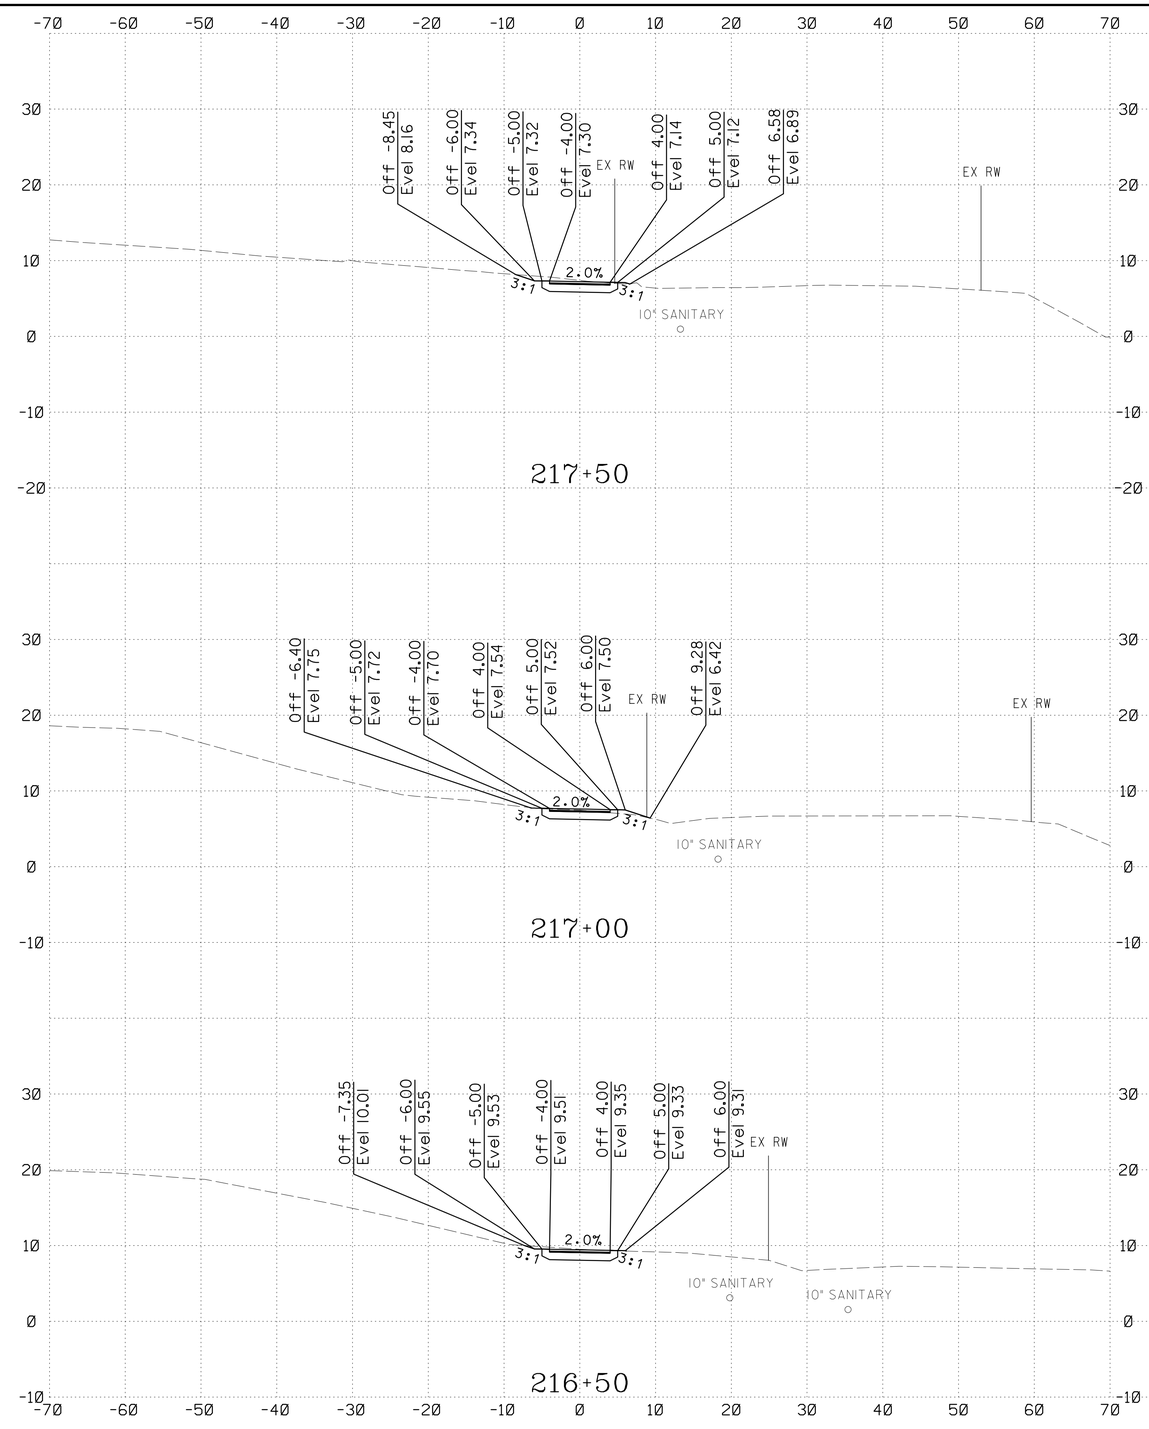

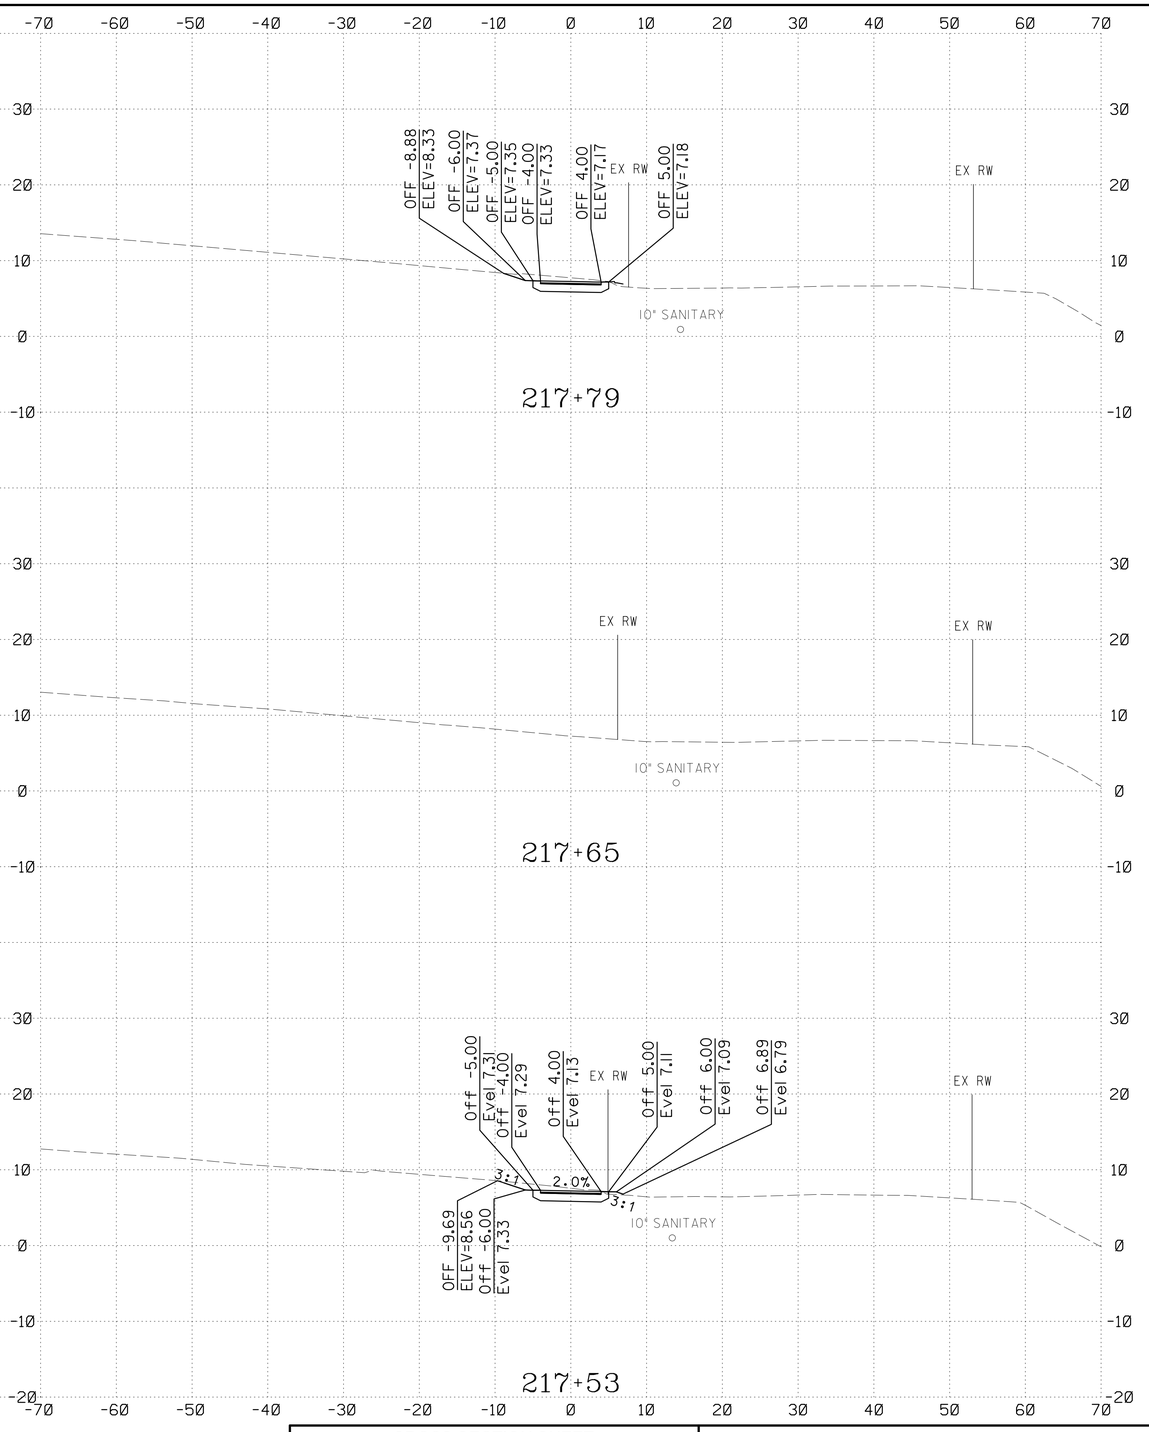

NOTE:

1. EXCAVATION AND PAVEMENT REMOVAL AND DISPOSAL UNDER SIDEWALK, CURB & GUTTERS, AND DRIVEWAY ENTRANCES ARE INCIDENTAL TO THOSE ITEMS.

2. EXCAVATION FOR THE PLANTING MEDIA IN THE RAINGARDENS ARE PAID UNDER CLASS 2 EXCAVATION. THESE QUANTITIES ARE SHOWN SEPARATELY ON THE STORMWATER MANAGEMENT SHEET.

LEGEND

EXISTING GROUND

PROPOSED GRADE

CROSS SECTION SHEET

ST. MARY'S COLLEGE OF MARYLAND

ST. MARY'S COLLEGE OF MARYLAND PEDESTRIAN AND BICYCLE TRAIL PROJECT

ROAD TRAIL STATION 216+50 217+79

DESIGNED BY GGW
DRAWN BY WJW
CHECKED BY ABA
F.A.P. NO. SEE TITLE SHEET

COUNTY ST. MARY'S COUNTY
CONTRACT NO. SM193B51
HORIZONTAL SCALE 1" = 10'
VERTICAL SCALE 1" = 10'

DRAWING NO. CS-08 OF CS-10
SHEET NO. 8 OF 10

PLOTTED: Friday, November 05, 2021 AT 10:37 AM
FILE: \\baserver\Projects\5370 – St. Mary's College\01 – MD 5 – St Mary's College\Design\Engineering\base\Proposed\mHC-0000-MD5.dgn

BY: ggwissman –

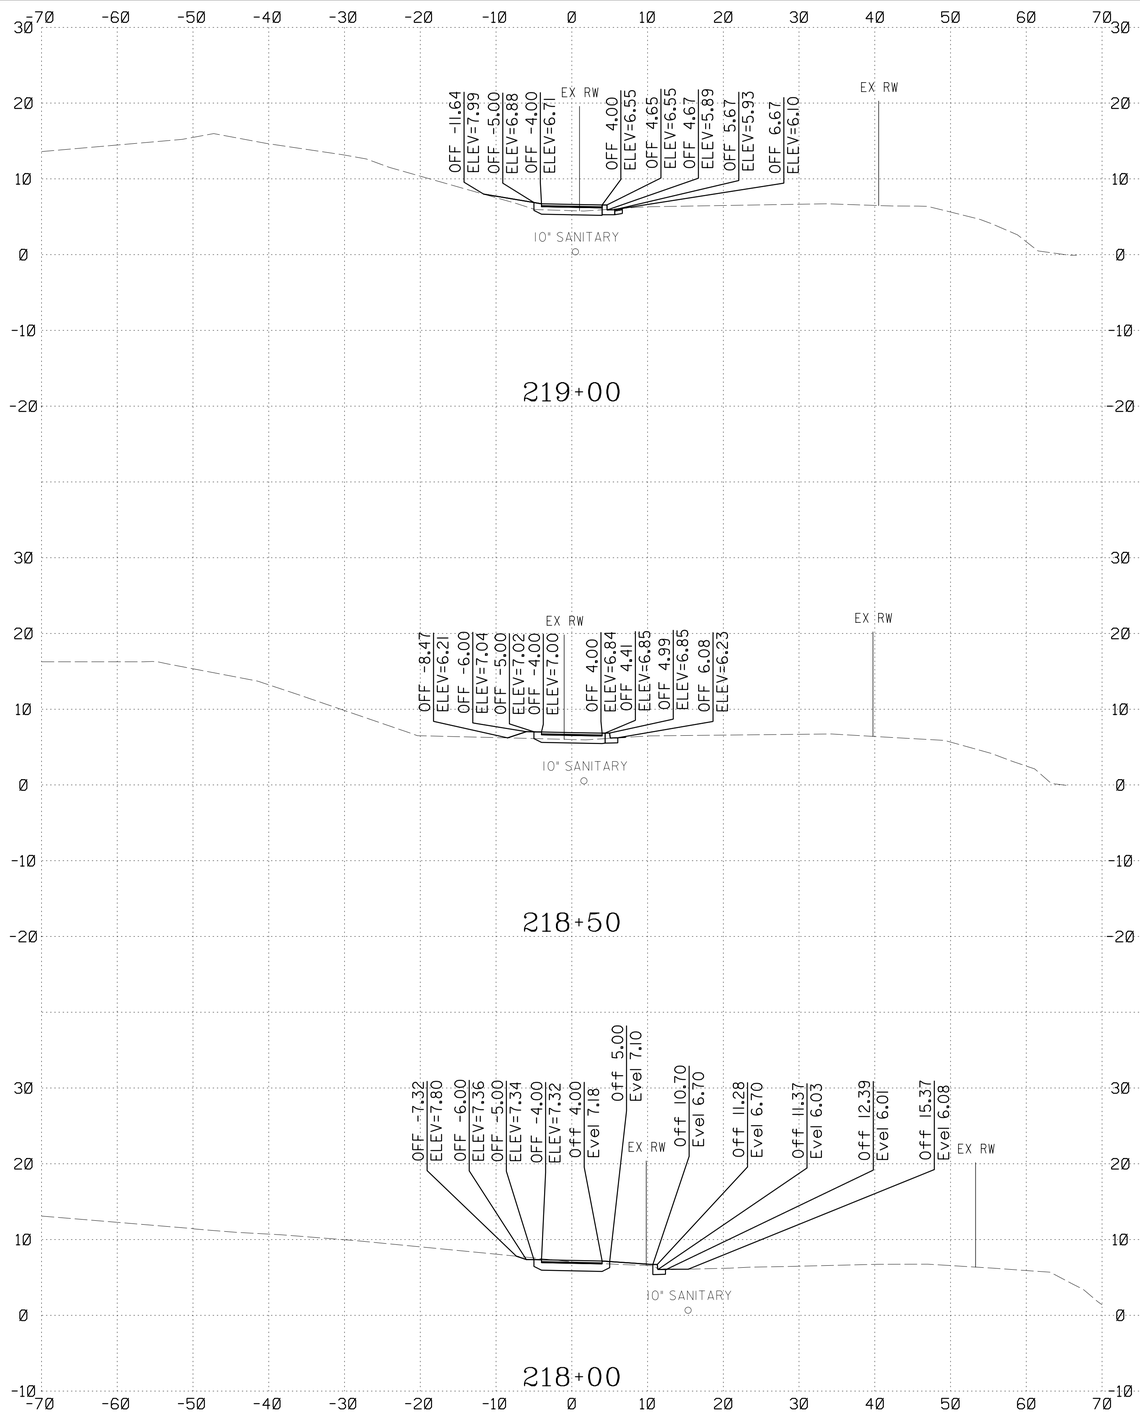

NOTE:

1. EXCAVATION AND PAVEMENT REMOVAL AND DISPOSAL UNDER SIDEWALK, CURB & GUTTERS, AND DRIVEWAY ENTRANCES ARE INCIDENTAL TO THOSE ITEMS.

2. EXCAVATION FOR THE PLANTING MEDIA IN THE RAINGARDENS ARE PAID UNDER CLASS 2 EXCAVATION. THESE QUANTITIES ARE SHOWN SEPARATELY ON THE STORMWATER MANAGEMENT SHEET.

LEGEND

- – – – – EXISTING GROUND
- ——— PROPOSED GRADE

BY: ggwissman –

CROSS SECTION SHEET

ROAD TRAIL STATION 218+00 220+50

ST. MARY'S COLLEGE OF MARYLAND

ST. MARY'S COLLEGE OF MARYLAND PEDESTRIAN AND BICYCLE TRAIL PROJECT

DESIGNED BY GGW
DRAWN BY WJW
CHECKED BY ABA
F.A.P. NO. SEE TITLE SHEET

COUNTY ST. MARY'S COUNTY
CONTRACT NO. SM193B51
HORIZONTAL SCALE 1" = 10'
VERTICAL SCALE 1" = 10'

DRAWING NO. CS–09 OF CS–10
SHEET NO. 9 OF 10

PLOTTED: Friday, November 05, 2021 AT 10:37 AM
FILE: \\baserver\Projects\5370 – St. Mary's College\01 – MD 5 – St Mary's College\Design\Engineering\base\Proposed\mHC–0000–MD5.dgn

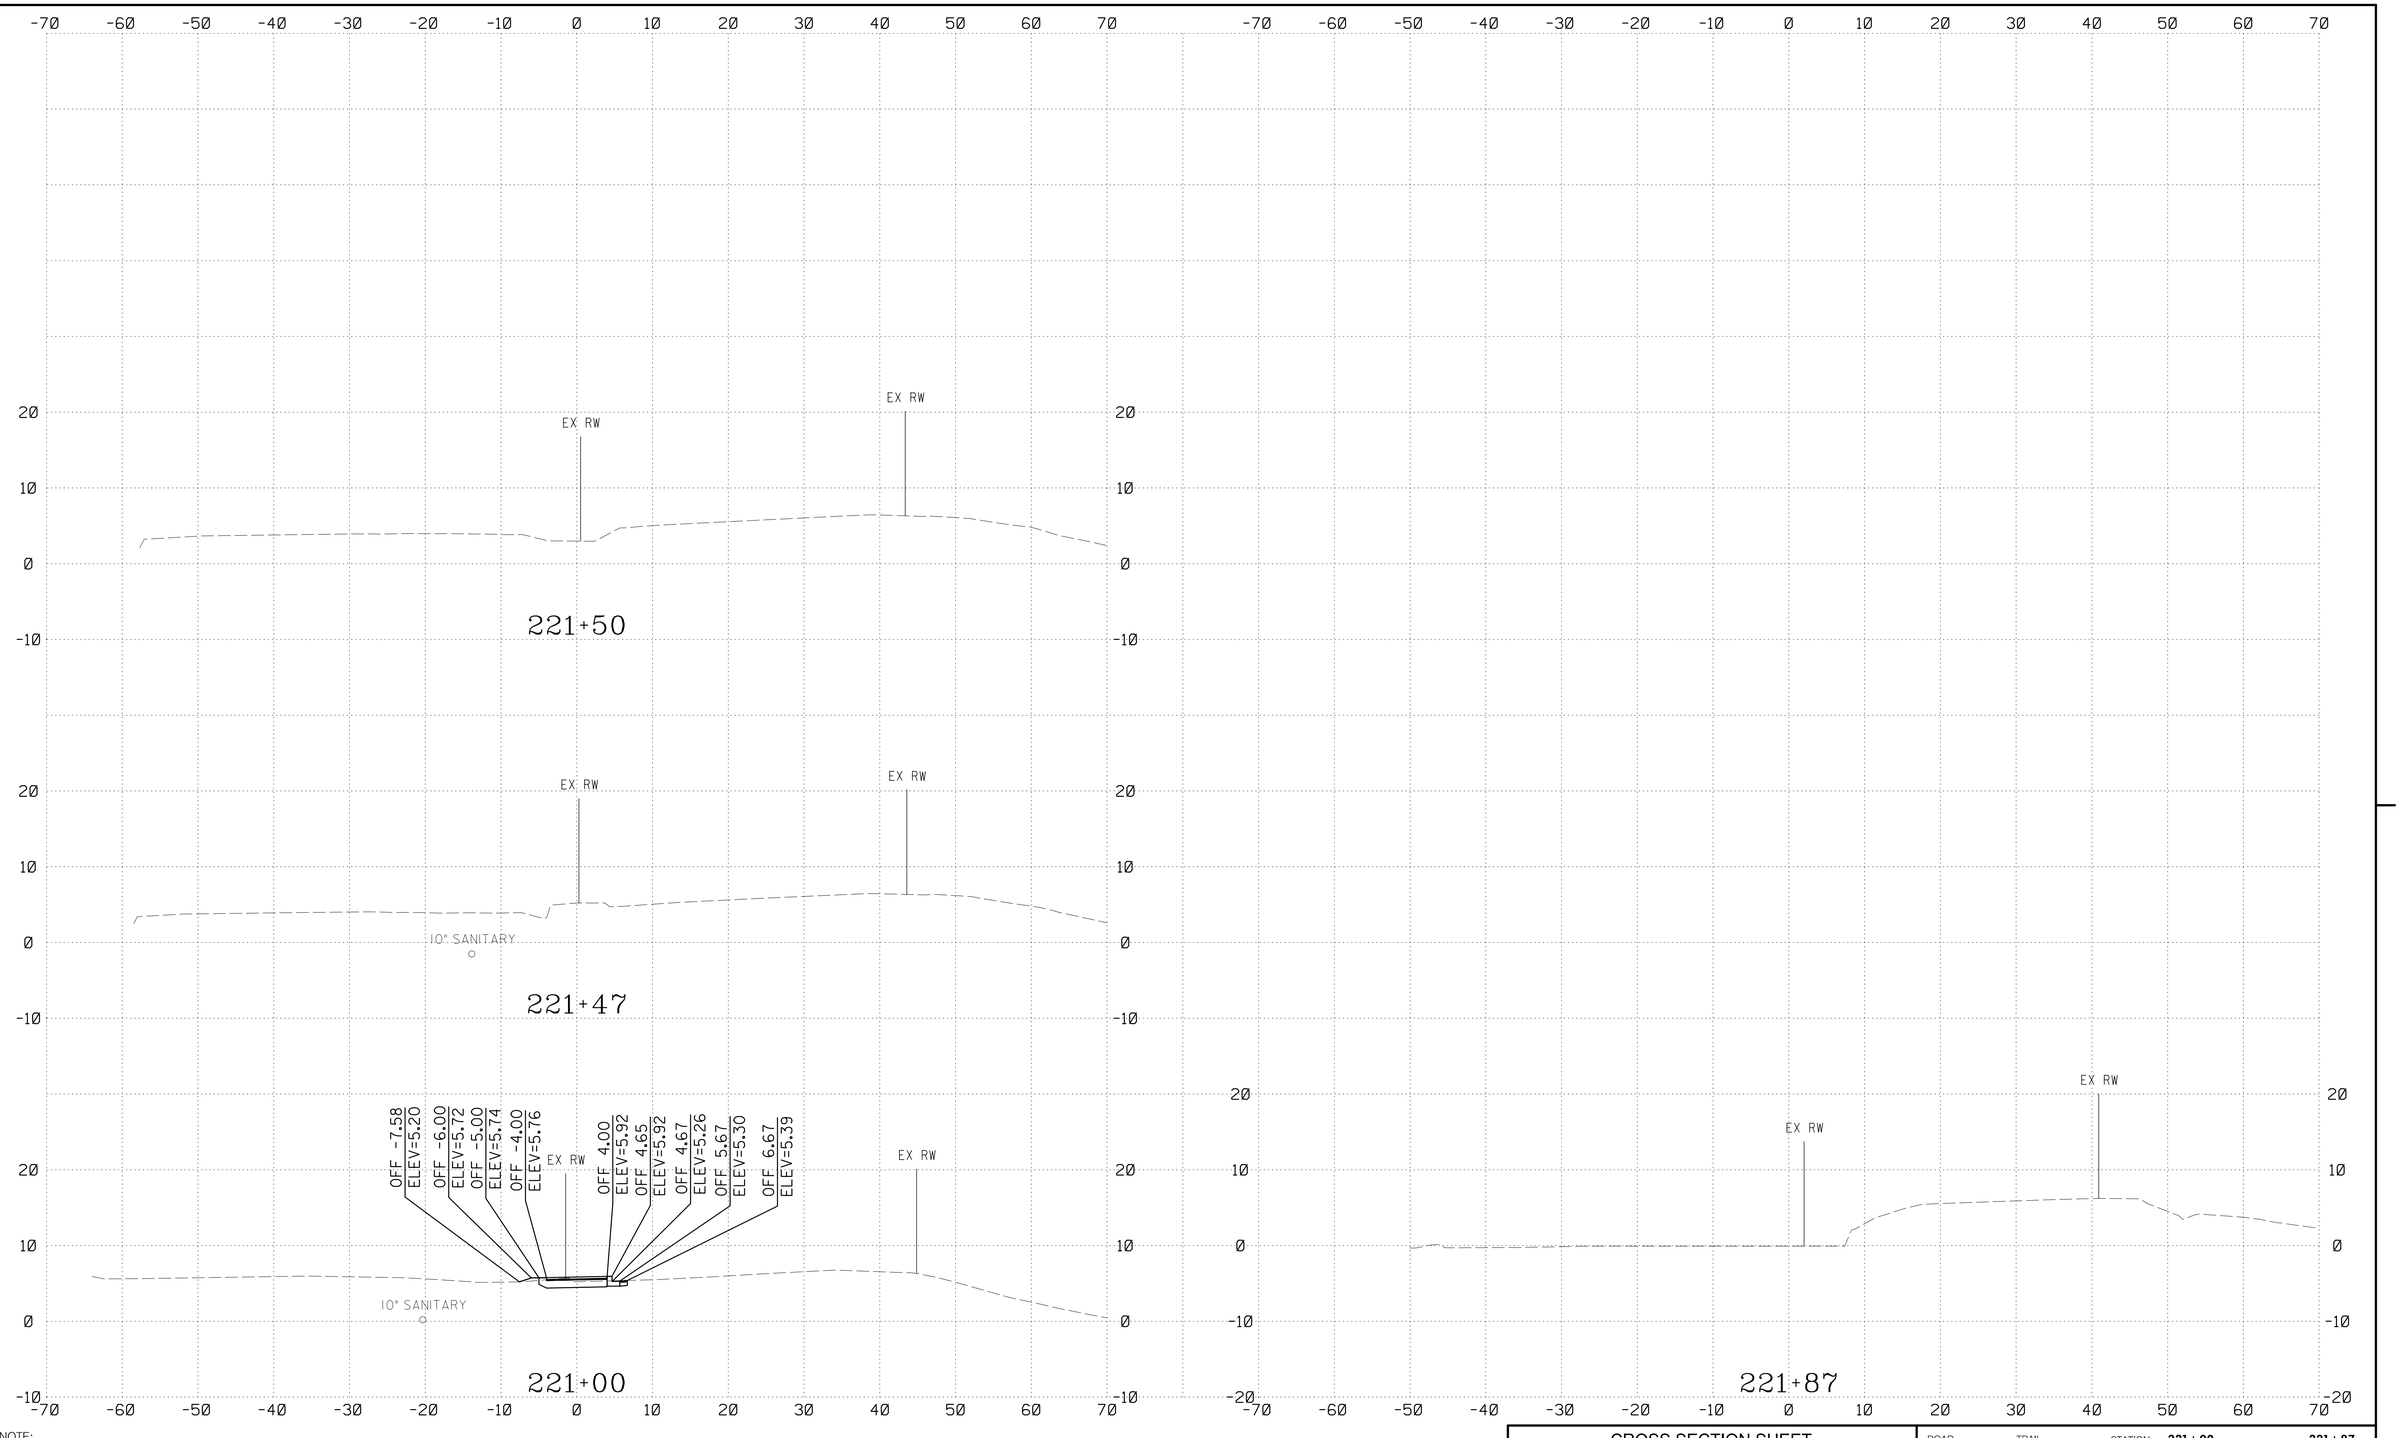

NOTE:

1. EXCAVATION AND PAVEMENT REMOVAL AND DISPOSAL UNDER SIDEWALK, CURB & GUTTERS, AND DRIVEWAY ENTRANCES ARE INCIDENTAL TO THOSE ITEMS.

2. EXCAVATION FOR THE PLANTING MEDIA IN THE RAINGARDENS ARE PAID UNDER CLASS 2 EXCAVATION. THESE QUANTITIES ARE SHOWN SEPARATELY ON THE STORMWATER MANAGEMENT SHEET.

LEGEND

- EXISTING GROUND
- PROPOSED GRADE

BY: ggwissman –

CROSS SECTION SHEET

ROAD TRAIL STATION 221+00 221+87

ST. MARY'S COLLEGE OF MARYLAND

ST. MARY'S COLLEGE OF MARYLAND PEDESTRIAN AND BICYCLE TRAIL PROJECT

DESIGNED BY GGW
DRAWN BY WJW
CHECKED BY ABA
F.A.P. NO. SEE TITLE SHEET

COUNTY ST. MARY'S COUNTY
CONTRACT NO. SM193B51
HORIZONTAL SCALE 1" = 10'
VERTICAL SCALE 1" = 10'

DRAWING NO. CS–10 OF CS–10
SHEET NO. 10 OF 10

PLOTTED: Friday, November 05, 2021 AT 10:37 AM
FILE: \\baserver\Projects\53170 – St. Mary's College\01 – MD 5 – St Mary's College\Design\Engineering\base\Proposed\mHC-0000-MD5.dgn