St. Mary's College of Maryland

New Academic Building

Project No. J-494-020-002 May 13, 2005

CONSTRUCTION DOCUMENTS

VOLUME II OF II

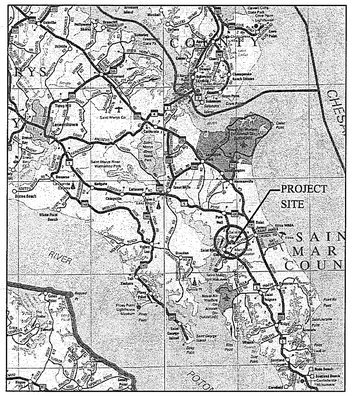

VICINITY MAP
NOT TO SCALE

Project North

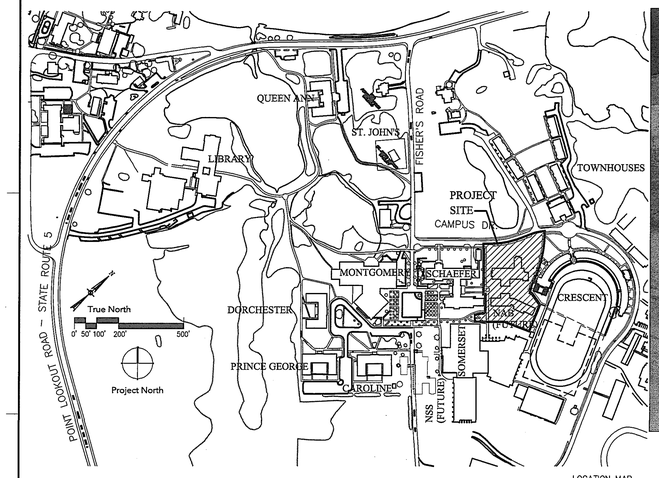

LOCATION MAP

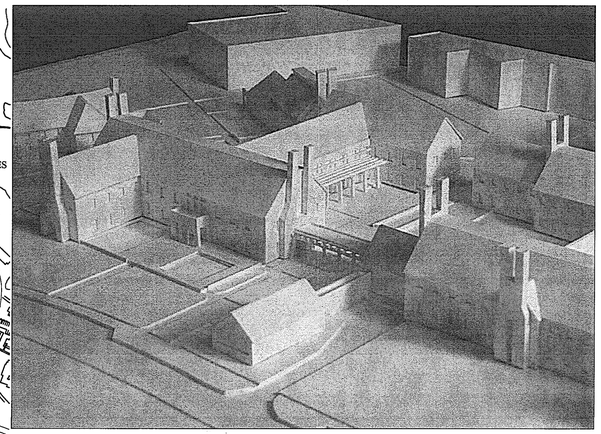

MODEL PHOTOGRAPH

PROJECT TEAM -

ARCHITECTURE:

SmithGroup, Inc.
1825 Eye Street, NW
Suite 250
Washington, DC 20006
Tel: (202) 842–2100
Fax: (202) 974–4500

M/E/P ENGINEERS:

SmithGroup, Inc.
1825 Eye Street, NW
Suite 250
Washington, DC 20006
Tel: (202) 842–2100
Fax: (202) 974–4500

LEED CONSULTANT:

Janet Harison
1867 Lindamoor Drive
Annapolis, MD 21401
Tel: (410) 266–0987
Fax:(410) 266–0987

ROOFING CONSULTANT:

SmithGroup, Inc.
500 Griswold Street
Suite 200
Detroit, MI 48226
Tel:(313) 442–8183
Fax:(313) 442–8196

TELECOMMUNICATIONS/AV/ACOUSTIC CONSULTANT:

Shen Milsom & Wilke, Inc.
3300 North Fairfax Drive –
Suite #302
Arlington, VA 22201
Tel: (703) 243–6301
Fax: (703) 243–6304

LANDSCAPE ARCHITECT:

Vergason Landscape Architects
4517 Sixteenth Street North
Arlington, VA 22207
Tel: (703) 524–2668
Fax: (703) 524–4941

GEO–TECHNICAL/SURVEY CONSULTANT:

Froehling & Robertson, Inc.
1209 Bernard Drive
Baltimore, MD 21223
Tel: (410) 947–6500
Fax: (410) 947–6503
Tel: (301) 470–7555

CIVIL ENGINEERING CONSULTANT:

A. Morton Thomas & Associates, Inc.
12750 Twinbrook Parkway
Rockville, MD 20852–1700
Tel: (301) 881–2545
Fax: (301) 881–0814

STRUCTURAL ENGINEERING CONSULTANT:

Hope H. Furrer Associates, Inc.
17 W. Pennsylvania Avenue
Towson, MD 21204
Tel: (410) 583–4874
Fax: (410) 583–2159

COST ESTIMATING:

SmithGroup, Inc.
1825 Eye Street, NW
Suite 250
Washington, DC 20006
Tel: (202) 842–2100
Fax: (202) 974–4500

MATERIAL GRAPHIC -

- CONCRETE
- RIGID INSULATION
- BATT INSULATION
- CONCRETE MASONRY UNIT
- BRICK
- SOLID BRICK
- SLATE
- CERAMIC TILE
- GRAVEL
- EARTH
- WOOD
- PLYWOOD
- CONTINUOUS WOOD BLOCKING
- DISCONTINUOUS WOOD BLOCKING
- STEEL
- ALUMINUM
- GYPSUM BOARD
- ACOUSTICAL TILE
- GLASS (LARGE SCALE)
- SAND OR GROUT
- LIGHTWEIGHT STRUCT SLAB
- TACKBOARD PANEL
- COVER BOARD/PROTECTION BOARD

SEE ADDITIONAL MATERIAL GRAPHIC KEY ON A4.1 SERIES ELEVATIONS

ARCH. SYMBOLS -

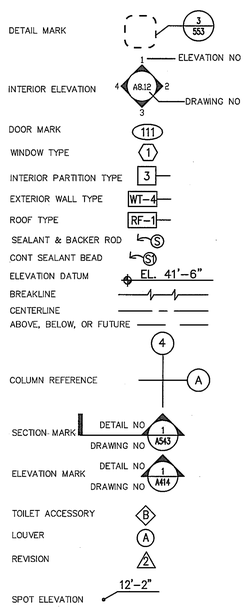

STATE INFORMATION

STATE OF MARYLAND

BOARD OF PUBLIC WORKS:

ROBERT L. EHRLICH, JR., GOVERNOR
WILLIAM DONALD SCHAEFER, COMPTROLLER
NANCY K. KOPP, TREASURER

DEPARTMENT OF GENERAL SERVICES:

BOYD K. RUTHERFORD, SECRETARY
301 WEST PRESTON STREET
ROOM 1405
BALTIMORE, MD 21201

ABBREVIATIONS

SYMBOLS USED AS ABBREVIATIONS

&	AND	d	PENNY
∠	ANGLE	⊥	PERPENDICULAR
@	AT	▭	PLATE
B.M.	BENCH MARK	ϕ	DIAMETER
℄	CENTER LINE	⌑	SQUARE
[	CHANNEL	x	WIDTH X HEIGHT
#	NUMBER	Ⓢ	SEALANT

A

AFF	ABOVE FINISHED FLOOR
ACT	ACOUSTIC(AL) CEILING TILE
ADD	ADDENDUM
ADH	ADHESIVE
ADJ	ADJACENT
ALT	ALTERNATE
ALUM	ALUMINUM
AP	ACCESS PANEL
ARCH	ARCHITECT(URAL)
ASPH	ASPHALT

B

BET	BETWEEN
BLK	BLOCK(ING)
BD	BOARD
BLDG	BUILDING

C

C	COURSE(S)
CAB	CABINET
CLG	CEILING
CT	CERAMIC TILE
CTR	CENTER
CLR	CLEAR(ANCE)
CL	CLOSET
COL	COLUMN
COMB	COMBINATION
CONC	CONCRETE
COMP	COMPRESSIBLE
CMU	CONCRETE MASONRY UNIT
CONF	CONFERENCE
CONST	CONSTRUCTION
COORD	COORDINATE
CJ	CONSTRUCTION JOINT
CONT	CONTINUOUS

D

DEMO	DEMOLITION
DTL,DET	DETAIL
DIAG	DIAGONAL
DIA	DIAMETER
DIM	DIMENSION
DIV	DIVISION
DR	DOOR
DBL	DOUBLE
DN	DOWN
DWR	DRAWER
DWG	DRAWING
DF	DRINKING FOUNTAIN

E

EA	EACH
ELEC	ELECTRIC(AL)
EL	ELEVATION
ELEV	ELEVATOR
ENCL	ENCLOSE(URE)
EOS	EDGE OF SLAB
EQ	EQUAL
EQUIP	EQUIPMENT
EX	EXISTING
EJ	EXPANSION JOINT
EXP	EXPOSED, EXPANSION
EXT	EXTERIOR

F

FF	FINISHED FLOOR
FIN	FINISH(ED)
FA	FIRE ALARM
FE	FIRE EXTINGUISHER
FEC	FIRE EXTINGUISHER CABINET
FVC	FIRE VALVE CABINET
FR	FIRE RATED(ING)
FRP	FIBERGLASS REINF. POLYESTER
FL, FLR	FLOOR(ING)
FD	FLOOR DRAIN

G

GALV	GALVANIZED
GA	GAUGE
GL	GLASS
GWB	GYPSUM WALL BOARD
GYP	GYPSUM

H

H	HAND
HP	HIGH POINT
HC	HOLLOW CORE
HORIZ	HORIZONTAL
H&V	HORIZONTAL AND VERTICAL
HR	HOUR
HDCP	HANDICAPPED

I

ID	INSIDE DIAMETER
ICF	INSULATED CONCRETE FORMWORK
INCL	INCLUDE(D)(ING)
INSUL	INSULATE(D)(ION)
INT	INTERIOR

J

JC	JANITORS CLOSET
JT, J	JOINT

K

L

LAM	LAMINATE
LAV	LAVATORY
LBL	LABEL
LEV	LEVEL
LH	LEFT HAND
LIN	LINOLEUM
LT	LIGHT
LG	LONG, LENGTH
LP	LOW POINT

M

MFR	MANUFACTURER
MO	MASONRY OPENING
MTL	METAL
MAX	MAXIMUM
MECH	MECHANICAL
MIN	MINIMUM
MISC	MISCELLANEOUS
MTD	MOUNTED
MOV	MOVABLE

N

NOM	NOMINAL
NIC	NOT IN CONTRACT
NTS	NOT TO SCALE
NO	NUMBER
N/A	NOT APPLICABLE

O

OFF	OFFICE
OC	ON CENTER
OPNG	OPENING
OPP	OPPOSITE
OD	OUTSIDE DIAMETER
OA	OVERALL
OH	OPPOSITE HAND

P

PTD, P	PAINTED
PR	PAIR
PNL	PANEL
PBD	PARTICLE BOARD
PTN	PARTITION
PLUMB	PLUMBING
PLAM, PL	PLASTIC LAMINATE
PLY	PLYWOOD
PT	POINT
PROJ	PROJECTED(ION)

Q

R

RAD,R	RADIUS
REF	REFERENCE
REINF	REINFORCE(D)(ING)
REQ	REQUIRED
RES	RESILIENT
REV	REVISION
RH	RIGHT HAND
R	RISER
RD	ROOF DRAIN
RM	ROOM
RO	ROUGH OPENING
RB	RUBBER BASE

S

SAB	SOUND ATTENUATION BLANKET
SBO	SUPPLIED BY OTHERS
SCHED	SCHEDULE
SF	SQUARE FOOT
SH	SHELF, SHELVING
SHT	SHEET
SIM	SIMILAR
SC	SOLID CORE
SOG	SLAB ON GRADE
SPEC	SPECIFICATION(S)
SQ	SQUARE
SS	STAINLESS STEEL
STD	STANDARD
STN	STAINED
STL	STEEL
STOR	STORAGE
STRUCT	STRUCTURAL
SUSP	SUSPENDED
SYM	SYMMETRICAL

T

T	TREAD
T&G	TONGUE AND GROOVE
TEL	TELEPHONE
THK	THICK(NESS)
THD	THRESHOLD
TLT	TOILET
TO	TOP OF
TOS	TOP OF STEEL
TYP	TYPICAL

U

UC	UNDERCUT
UNF	UNFINISHED
UON	UNLESS OTHERWISE NOTED

V

VIF	VERIFY IN FIELD
VB	VINYL BASE
VERT	VERTICAL
VC	VALVE CABINET
VCT	VINYL COMPOSITION TILE

W

WC	WALL COVERING
WP	WATERPROOFING
W/	WITH
W/O	WITHOUT
WD	WOOD
WR	WATER RESISTANCE

Z

ZT	ZINC–TIN ALLOY COATED STAINLESS STEEL

LIST OF DRAWINGS

VOLUME I

CIVIL
C1.00 EXISTING CONDITIONS PLAN
C1.01 DEMOLITION PLAN
C1.02 BORING LOGS
C2.01 INITIAL EROSION & SEDIMENT CONTROL PLAN
C2.02 EROSION & SEDIMENT CONTROL PLAN
C2.03 EROSION & SEDIMENT CONTROL DETAILS
C2.04 EROSION & SEDIMENT CONTROL NOTES I
C2.05 EROSION & SEDIMENTATION CONTROL NOTES II
C3.01 SITE PLAN
C3.02 SITE DETAILS
C3.03 GEOMETRIC PLAN
C4.01 UTILITY PLAN
C4.02 UTILITY PROFILES I
C4.03 UTILITY PROFILES II

LANDSCAPE
L.1 PEDESTRIAN PLAN
L.2 NORTH ENTRY GARDEN ELEVATIONS & DETAILS
L.3 PAVING ENLARGEMENTS
L.4 PAVING ENLARGEMENTS
L.5.1 FOUNTAIN
L.5.2 FOUNTAIN
L.6.1 FOUNTAIN
L.6.2 FOUNTAIN
L.6.3 FOUNTAIN
L.6.4 FOUNTAIN
L.7 SITE DETAILS
L.8 SITE DETAILS
L.9 LANDSCAPE PLAN
L.10 LANDSCAPE DETAILS

ARCHITECTURAL
A1.01 FIRST FLOOR REFERENCE PLAN
A1.02 BASEMENT & SECOND FLOOR REFERENCE PLANS
A1.03 PENTHOUSE PLAN ROOF PLAN

A2.1A BASEMENT PLAN – N. WING
A2.1B BASEMENT PLAN – S. WING
A2.2A FIRST FLOOR PLAN – N. WING
A2.2B FIRST FLOOR PLAN – S. WING
A2.3A SECOND FLOOR PLAN – N. WING
A2.3B SECOND FLOOR PLAN – S. WING
A2.4A PENTHOUSE PLAN – N. WING AND ALTERNATE #8 ⚠
A2.4B PENTHOUSE PLAN – S. WING
A2.5A ROOF PLAN – N. WING AND ALTERNATE #6 ⚠
A2.5B ROOF PLAN – S. WING

A3.1A BASEMENT REFLECTED CEILING PLAN N. WING
A3.1B BASEMENT REFLECTED CEILING PLAN S. WING
A3.2A FIRST FLOOR REFLECTED CEILING PLAN N. WING
A3.2B FIRST FLOOR REFLECTED CEILING PLAN S. WING
A3.3A SECOND FLOOR REFLECTED CEILING PLAN N. WING AND ALTERNATE #6 ⚠
A3.3B SECOND FLOOR REFLECTED CEILING PLAN S. WING
A3.4A BASEMENT PAVING PLAN – N. WING & ALT. #7 ⚠
A3.4B BASEMENT PAVING PLAN – S. WING & ALT. #7 ⚠
A3.5A FIRST FLOOR PAVING PLAN – NORTH WING & ALT. #7 ⚠
A3.5B FIRST FLOOR PAVING PLAN – SOUTH WING
A3.6A SECOND FLOOR PAVING PLAN – NORTH WING & ALT. #7 ⚠
A3.6B SECOND FLOOR PAVING PLAN – SOUTH WING & ALT. #7 ⚠

A4.1.1 NORTH AND SOUTH ELEVATIONS
A4.1.1A SLATE SCULPINGS – ALTERNATE #3 ⚠
A4.1.2 WEST ELEVATION AND EAST SECTIONAL ELEVATION
A4.1.2A ALTERNATE #5 WEST ELEVATION, SECTIONS AND DETAILS ⚠
A4.1.3 NORTH AND SOUTH SECTIONAL ELEVATIONS
A4.1.4 VARIOUS ELEVATIONS AND SECTIONS
A4.2.1 NORTH–SOUTH BUILDING SECTIONS
A4.2.2 EAST–WEST BUILDING SECTIONS

A5.0.1 EXTERIOR WALL AND ROOF TYPES
A5.0.2 TYPICAL EXTERIOR DETAILS & ALT. #6 ⚠
A5.1.1 EXTERIOR WALL SECTION DETAILS
A5.1.2 EXTERIOR WALL SECTION DETAILS
A5.1.3 EXTERIOR WALL SECTION DETAILS
A5.1.4 EXTERIOR WALL SECTION DETAILS
A5.1.5 EXTERIOR WALL SECTION DETAILS & MOCK UPS
A5.2.1 EXTERIOR PLAN DETAILS
A5.2.2 PLAN DETAILS
A5.2.3 PLAN DETAILS
A5.2.4 PLAN DETAILS
A5.3.1 SECTION DETAILS
A5.3.2 SECTION DETAILS
A5.3.3 SECTION DETAILS
A5.3.4 SECTION DETAILS
A5.3.5 SECTION DETAILS
A5.3.6 SECTION DETAILS
A5.3.7 FLASHING DETAILS
A5.4.1 NORTH CHIMNEY DETAILS
A5.4.2 WEST CHIMNEY DETAILS
A5.4.3 EAST CHIMNEY DETAILS
A5.4.4 LECTURE HALL CHIMNEY
A5.5.0 WINDOW AND LOUVER SCHEDULE
A5.5.1 WINDOW DETAILS
A5.5.2 WINDOW DETAILS
A5.5.3 WINDOW DETAILS
A5.5.4 LOUVER DETAILS
A5.6.1 MASONRY DETAILS
A5.6.2 LOUVER & RECESSED MASONRY DETAILS ⚠

A6.1.1 STAIR DETAILS – STAIR 1
A6.1.2 STAIR DETAILS – STAIR 2
A6.1.3 ELEVATOR DETAILS
A6.1.4 RAMP DETAILS

A7.1.0 ENLARGED PLANS & RCP RESTROOMS
A7.1.1 ENLARGED PLANS & RCP CLASSROOMS

A8.1.0 INTERIOR ELEVATIONS BATHROOMS & MOUNTING HIEGHT SCHEDULE
A8.1.1 INTERIOR ELEVATIONS – LECTURE HALL & ALTERNATE #4 ⚠
A8.1.2 INTERIOR ELEVATIONS – MULTIMEDIA CLASSROOM
A8.1.3 INTERIOR ELEVATIONS – FIRST FLOOR PUBLIC CORRIDOR
A8.1.4 INTERIOR ELEVATIONS – FIRST FLOOR PUBLIC CORRIDOR
A8.1.5 INTERIOR ELEVATIONS – FIRST & SECOND FLOOR PUBLIC CORRIDOR & ALTERNATE #4 ⚠
A8.1.6 INTERIOR ELEVATIONS – BASEMENT
A8.1.7 INTERIOR ELEVATIONS – 1ST & 2ND & ALTERNATE #4 ⚠

A9.1.0 DOOR SCHEDULE
A9.1.1 PARTITION TYPES
A9.1.2 DOOR DETAILS
A9.2.0 FINISH SCHEDULE
A9.2.1 MILLWORK DETAILS
A9.2.2 INTERIOR DETAILS
A9.2.3 INTERIOR DETAILS & AV MOUNTING
A9.2.4 MILLWORK DETAILS AND ALTERNATE #4 ⚠

A02.1A LAB EQUIP & CASEWORK PLAN – BASEMENT N. WING – EAST SIDE
A02.1B EQUIPMENT PLAN – BASEMENT FLOOR N. WING – WEST
A02.1C EQUIPMENT PLANS – BASEMENT FLOOR S. WING
A02.2A EQUIPMENT PLANS – FIRST FLOOR N. WING – EAST
A02.2B EQUIPMENT PLAN – FIRST FLOOR N. WING – WEST
A02.2C EQUIPMENT PLANS – FIRST FLOOR S. WING – WEST
A02.2D EQUIPMENT PLANS – FIRST FLOOR S. WING EAST
A02.3A LAB EQUIP & CASEWORK PLAN – SECOND FLOOR N. WING – EAST
A02.3B LAB EQUIP & CASEWORK PLAN – SECOND FLOOR N. WING – WEST
A02.3C EQUIPMENT PLANS – SECOND FLOOR SOUTH WING
A03–1.1 LABORATORY CASEWORK EQUIPMENT ELEVATIONS – ANIMAL QUARTERS/TESTING/INSTRUCTION
A03–3.1 LABORATORY CASEWORK EQUIPMENT ELEVATIONS
A03–3.2 LABORATORY CASEWORK EQUIPMENT ELEVATIONS
A03–3.3 LABORATORY CASEWORK EQUIPMENT ELEVATIONS
A03–3.4 LABORATORY CASEWORK EQUIPMENT ELEVATIONS
A04.0.1 LABORATORY EQUIPMENT SCHEDULES
A04.0.2 LABORATORY EQUIPMENT SCHEDULES
A04.1 LAB CASEWORK SCHEDULES
A04.2 LAB CASEWORK/SECTION DETAILS
A04.3 LAB CASEWORK/DETAILS
A04.4 LAB CASEWORK/DETAILS
A04.5 LAB CASEWORK/DETAILS
A04.6 LAB CASEWORK/DETAILS

STRUCTURAL
S0.01 GENERAL NOTES
S0.02 GENERAL NOTES
S1.00 FOUNDATION & BASEMENT FLOOR PLAN A
S1.01 FOUNDATION & BASEMENT FLOOR PLAN B
S2.00 FIRST FLOOR FRAMING PLAN A
S2.01 FIRST FLOOR FRAMING PLAN B
S2.02 SECOND FLOOR FRAMING PLAN A
S2.03 SECOND FLOOR FRAMING PLAN B
S2.04 PENTHOUSE FRAMING PLAN A
S2.05 PENTHOUSE FRAMING PLAN B
S2.06 ROOF FRAMING PLAN A
S2.07 ROOF FRAMING PLAN B
S2.08 WEST CHIMNEY FRAMING PLANS
S2.09 LECTURE HALL CHIMNEY FRAMING PLANS
S2.10 EAST CHIMNEY FRAMING PLANS
S2.11 WEST CHIMNEY FRAMING PLANS
S3.00 LATERAL BRACING ELEVATIONS
S3.01 LATERAL BRACING ELEVATIONS
S3.02 CHIMNEY FRAMING ELEVATIONS
S3.03 LATERAL BRACING DETAILS
S3.04 LATERAL BRACING DETAILS
S4.00 TYPICAL FOUNDATION DETAILS & FOOTING SCHEDULE
S4.01 TYPICAL FOUNDATION DETAILS
S4.02 TYPICAL FOUNDATION DETAILS
S4.03 FOUNDATION SECTION AND DETAILS
S4.04 FOUNDATION SECTION AND DETAILS
S5.00 TYPICAL STEEL FRAMING DETAILS
S5.01 TYPICAL STEEL FRAMING DETAILS
S5.02 SUPERSTRUCTURE SECTIONS
S5.03 SUPERSTRUCTURE SECTIONS
S5.04 SUPERSTRUCTURE ROOF SECTIONS
S5.05 SUPERSTRUCTURE ROOF SECTIONS
S5.06 SUPERSTRUCTURE ROOF SECTIONS
S5.07 CHIMNEY FRAMING SECTIONS
S5.08 CHIMNEY FRAMING SECTIONS
S6.00 COLUMN SCHEDULE
S6.01 COLUMN SCHEDULE
S6.02 COLUMN SCHEDULE
S6.03 COLUMN SCHEDULE
S6.04 COLUMN SCHEDULE
S7.00 TRUSS ELEVATIONS & DETAILS
S7.01 TRUSS ELEVATIONS & DETAILS

VOLUME II

PLUMBING
P0.1 ABBREVIATIONS, SYMBOLS & GENERAL NOTES
P2.0.A PLUMBING UNDERSLAB PLAN NORTH
P2.0.B PLUMBING UNDERSLAB PLAN SOUTH
P2.1.A PLUMBING BASEMENT PLAN NORTH
P2.1.B PLUMBING BASEMENT PLAN SOUTH
P2.2.A PLUMBING FIRST FLOOR PLAN NORTH
P2.2.B PLUMBING FIRST FLOOR PLAN SOUTH
P2.3.A PLUMBING SECOND FLOOR PLAN NORTH
P2.3.B PLUMBING SECOND FLOOR PLAN SOUTH
P2.4.A PLUMBING PENTHOUSE PLAN NORTH
P2.4.B PLUMBING PENTHOUSE PLAN SOUTH
P4.1 PLUMBING ENLARGED PLANS TOILET ROOMS
P4.2 PLUMBING LABORATORY PLAN BASEMENT FLOOR NORTH
P4.3.A PLUMBING LABORATORY PLAN SECOND FLOOR NORTH WING – WEST
P4.3.B PLUMBING LABORATORY PLAN SECOND FLOOR NORTH WING – EAST
P5.1.A SANITARY WASTE, VENT AND STORM RISER DIAGRAMS
P5.1.B LABORATORY WASTE AND VENT RISER DIAGRAM
P5.2.A DOMESTIC WATER RISER DIAGRAM
P5.2.B DOMESTIC WATER RISER DIAGRAM
P5.3 LABORATORY RISER DIAGRAM
P6.1 PLUMBING DETAILS
P7.1 PLUMBING SCHEDULES

MECHANICAL
M1.0 SITE PLAN NEW WORK MECHANICAL
M1.1 BASEMENT PRESSURIZATION PLAN
M1.2 SECOND FLOOR PRESSURIZATION PLAN
M2.0.A BASEMENT HVAC PLAN NORTH
M2.0.B BASEMENT HVAC PLAN SOUTH
M2.1.A FIRST FLOOR HVAC PLAN NORTH
M2.1.B FIRST FLOOR HVAC PLAN SOUTH
M2.2.A SECOND FLOOR HVAC PLAN NORTH
M2.2.B SECOND FLOOR HVAC PLAN SOUTH
M2.3.A PENTHOUSE HVAC PLAN NORTH
M2.3.B PENTHOUSE HVAC PLAN SOUTH
M3.0.A BASEMENT PIPING PLAN NORTH
M3.0.B BASEMENT PIPING PLAN SOUTH
M3.1.A FIRST FLOOR PIPING PLAN NORTH
M3.1.B FIRST FLOOR PIPING PLAN SOUTH
M3.2.A SECOND FLOOR PIPING PLAN NORTH
M3.2.B SECOND FLOOR PIPING PLAN SOUTH
M3.3.A PENTHOUSE PIPING PLAN NORTH
M3.3.B PENTHOUSE PIPING PLAN SOUTH
M4.1 MECHANICAL AHU DIAGRAMS
M4.2 ENLARGED PLANS & SECTIONS
M4.3 ENLARGED PLANS & SECTIONS
M4.4 ENLARGED PLANS & SECTIONS
M4.5 ENLARGED PLANS & SECTIONS
M4.6 ENLARGED PLANS & SECTIONS
M4.7 ENLARGED PLANS & SECTIONS
M5.1 AIR RISER DIAGRAMS
M5.2 WATER RISER DIAGRAMS
M6.1 DETAILS
M6.2 DETAILS
M6.3 DETAILS
M7.1 SCHEDULES
M7.2 SCHEDULES
M7.3 SCHEDULES
M8.1 AUTOMATIC CONTROLS
M8.2 AUTOMATIC CONTROLS
M8.3 AUTOMATIC CONTROLS
M8.4 AUTOMATIC CONTROLS
M8.5 AUTOMATIC CONTROLS
M8.6 AUTOMATIC CONTROLS
M8.7 AUTOMATIC CONTROLS
M8.8 AUTOMATIC CONTROLS

ELECTRICAL
E1.0 SYMBOLS & ABBREVIATIONS
E1.1 ELECTRICAL SITE PLAN
E1.2 EXTERIOR LIGHTING PLAN
E2.0.A LIGHTING PLAN BASEMENT NORTH WING
E2.0.B LIGHTING PLAN BASEMENT SOUTH WING
E2.1.A LIGHTING PLAN FIRST FLOOR NORTH WING
E2.1.B LIGHTING PLAN FIRST FLOOR SOUTH WING
E2.2.A LIGHTING PLAN SECOND FLOOR NORTH WING
E2.2.B LIGHTING PLAN SECOND FLOOR SOUTH WING
E2.3.A LIGHTING PLAN PENTHOUSE NORTH WING
E2.3.B LIGHTING PLAN PENTHOUSE SOUTH WING
E3.0.A POWER PLAN BASEMENT NORTH WING – EAST
E3.0.B POWER PLAN BASEMENT NORTH WING – WEST
E3.0.C POWER PLAN BASEMENT SOUTH WING – WEST
E3.1.A POWER PLAN FIRST FLOOR NORTH WING – EAST
E3.1.B POWER PLAN FIRST FLOOR NORTH WING – WEST
E3.1.C POWER PLAN FIRST FLOOR SOUTH WING – WEST
E3.1.D POWER PLAN FIRST FLOOR SOUTH WING – EAST
E3.2.A POWER PLAN SECOND FLOOR NORTH WING – EAST
E3.2.B POWER PLAN SECOND FLOOR NORTH WING – WEST
E3.2.C POWER PLAN SECOND FLOOR SOUTH WING – WEST
E3.2.D POWER PLAN SECOND FLOOR SOUTH WING – EAST
E3.3.A POWER PLAN PENTHOUSE NORTH WING
E3.3.B POWER PLAN PENTHOUSE SOUTH WING
E4.0.A TELECOMMUNICATION PLAN BASEMENT NORTH WING
E4.0.B TELECOMMUNICATION PLAN BASEMENT SOUTH WING
E4.1.A TELECOMMUNICATION PLAN FIRST FLOOR NORTH WING
E4.1.B TELECOMMUNICATION PLAN FIRST FLOOR SOUTH WING
E4.2.A TELECOMMUNICATION PLAN SECOND FLOOR NORTH WING
E4.2.B TELECOMMUNICATION PLAN SECOND FLOOR SOUTH WING
E5.1 PRIMARY POWER SERVICE ONE–LINE DIAGRAM AND RISER DIAGRAM
E5.2 FIRE ALARM ANNUNCIATOR PANEL AND ONE LINE DIAGRAM
E6.1 ELECTRICAL DETAILS
E6.2 LIGHTING CONTROL WIRING DETAILS
E6.3 LIGHTING CONTROL WIRING DETAILS
E7.1 LIGHTING FIXTURE SCHEDULE
E7.2 BASEMENT PANELBOARD SCHEDULES
E7.3 BASEMENT & FIRST FLOOR PANELBOARD SCHEDULES
E7.4 BASEMENT PANELBOARD SCHEDULES
E7.5 FIRST FLOOR PANELBOARD SCHEDULES
E7.6 SECOND FLOOR PANELBOARD SCHEDULES
E7.7 SECOND FLOOR PANELBOARD SCHEDULES
E7.8 PENTHOUSE PANELBOARD SCHEDULES
FA1.0.A FIRE ALARM PLAN BASEMENT NORTH WING
FA1.0.B FIRE ALARM PLAN BASEMENT SOUTH WING
FA1.1.A FIRE ALARM PLAN FIRST FLOOR NORTH WING
FA1.1.B FIRE ALARM PLAN FIRST FLOOR SOUTH WING
FA1.2.A FIRE ALARM PLAN SECOND FLOOR NORTH WING
FA1.2.B FIRE ALARM PLAN SECOND FLOOR SOUTH WING
FA1.3.A FIRE ALARM PLAN PENTHOUSE NORTH WING
FA1.3.B FIRE ALARM PLAN PENTHOUSE SOUTH WING
LP1.0.A LIGHTNING PROTECTION ROOF PLAN NORTH WING
LP1.0.B LIGHTNING PROTECTION ROOF PLAN SOUTH WING
LP2.0.0 LIGHTNING PROTECTION DETAILS

St. Mary's College of Maryland
St. Mary's City, MD

New Academic Building

SmithGroup
SmithGroup Incorporated
1825 Eye Street NW
Suite 250
Washington, DC 20006
t 202.842.2100
f 202.974.4500
www.smithgroup.com

USING AGENCY APPROVAL

NAME _____ TITLE _____ DATE 5/23/05

DEPT. OF GENERAL SERVICES APPROVAL

PROJECT MANAGER _____ DATE 5/23/05

CHIEF - PROJ. MGT. & DSGN. _____ DATE 5/23/05

Issued for	Rev	Date
⚠ ADDENDUM #8–10	10	05/13/05

Seals and Signatures

BOARD OF ARCHITECTS 7475 REGISTERED ARCHITECT STATE OF MARYLAND

01/05/05
Graphic Scales DATE

Project North

1"=10' 1"=20' 1"=30'
1"=40' 1"=60' 1"=100'
3"=1'-0"
1½"=1'-0" 1"=1'-0" ¾"=1'-0"
½"=1'-0" ⅜"=1'-0" ¼"=1'-0" ⅛"=1'-0" 1/16"=1'-0"

Drawing Title

COVER SHEET DRAWING SHEET INDEX

Scale
J–494–020–002 DGS Project Number
25379.000 SG Project Number

G2.0
Drawing Number

St. Mary's College of Maryland

New Academic Building

Project No. J-494-020-002 May 13, 2005

CONSTRUCTION DOCUMENTS

VOLUME I OF II

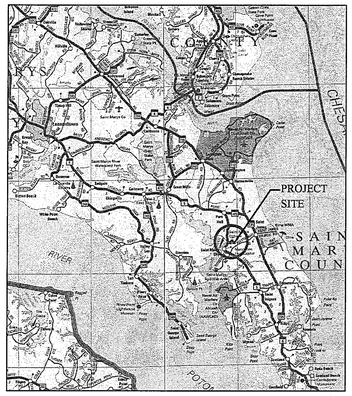

VICINITY MAP
NOT TO SCALE

Project North

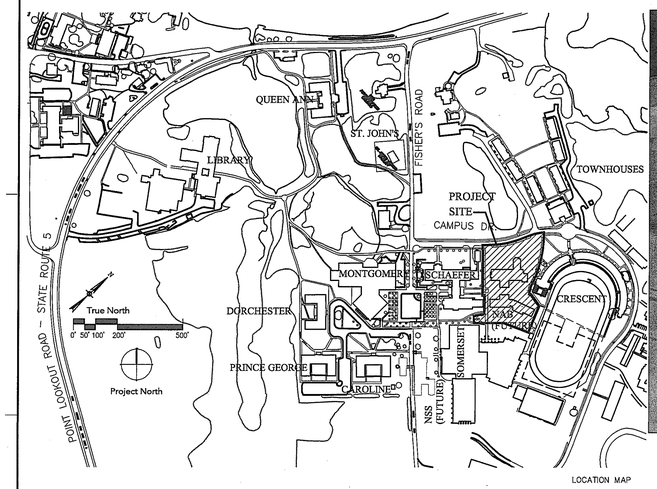

LOCATION MAP

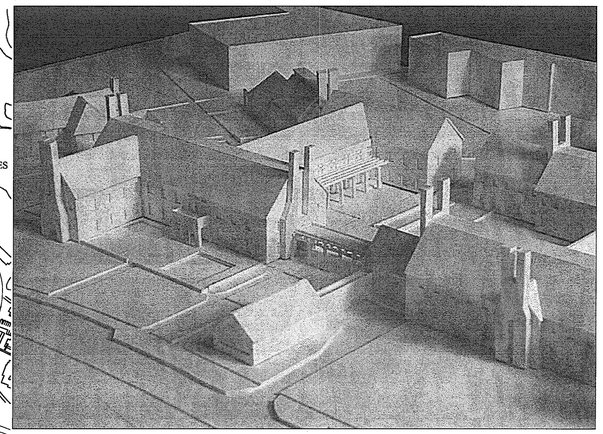

MODEL PHOTOGRAPH

PROJECT TEAM -

ARCHITECTURE:

SmithGroup, Inc.
1825 Eye Street, NW
Suite 250
Washington, DC 20006
Tel: (202) 842–2100
Fax: (202) 974–4500

M/E/P ENGINEERS:

SmithGroup, Inc.
1825 Eye Street, NW
Suite 250
Washington, DC 20006
Tel: (202) 842–2100
Fax: (202) 974–4500

LEED CONSULTANT:

Janet Harison
1867 Lindamoor Drive
Annapolis, MD 21401
Tel: (410) 266–0987
Fax:(410) 266–0987

ROOFING CONSULTANT:

SmithGroup, Inc.
500 Griswold Street
Suite 200
Detroit, MI 48226
Tel:(313) 442–8183
Fax:(313) 442–8196

TELECOMMUNICATIONS/AV/ACOUSTIC CONSULTANT:

Shen Milsom & Wilke, Inc.
3300 North Fairfax Drive –
Suite #302
Arlington, VA 22201
Tel: (703) 243–6301
Fax: (703) 243–6304

LANDSCAPE ARCHITECT:

Vergason Landscape Architects
4517 Sixteenth Street North
Arlington, VA 22207
Tel: (703) 524–2668
Fax: (703) 524–4941

GEO–TECHNICAL/SURVEY CONSULTANT:

Froehling & Robertson, Inc.
1209 Bernard Drive
Baltimore, MD 21223
Tel: (410) 947–6500
Fax: (410) 947–6503
Tel: (301) 470–7555

CIVIL ENGINEERING CONSULTANT:

A. Morton Thomas & Associates, Inc.
12750 Twinbrook Parkway
Rockville, MD 20852–1700
Tel: (301) 881–2545
Fax: (301) 881–0814

STRUCTURAL ENGINEERING CONSULTANT:

Hope H. Furrer Associates, Inc.
17 W. Pennsylvania Avenue
Towson, MD 21204
Tel: (410) 583–4874
Fax: (410) 583–2159

COST ESTIMATING:

SmithGroup, Inc.
1825 Eye Street, NW
Suite 250
Washington, DC 20006
Tel: (202) 842–2100
Fax: (202) 974–4500

MATERIAL GRAPHIC -

- CONCRETE
- RIGID INSULATION
- BATT INSULATION
- CONCRETE MASONRY UNIT
- BRICK
- SOLID BRICK
- SLATE
- CERAMIC TILE
- GRAVEL
- EARTH
- WOOD
- PLYWOOD
- CONTINUOUS WOOD BLOCKING
- DISCONTINUOUS WOOD BLOCKING
- STEEL
- ALUMINUM
- GYPSUM BOARD
- ACOUSTICAL TILE
- GLASS (LARGE SCALE)
- SAND OR GROUT
- LIGHTWEIGHT STRUCT SLAB
- TACKBOARD PANEL
- COVER BOARD/PROTECTION BOARD

SEE ADDITIONAL MATERIAL GRAPHIC KEY ON A4.1 SERIES ELEVATIONS

ARCH. SYMBOLS -

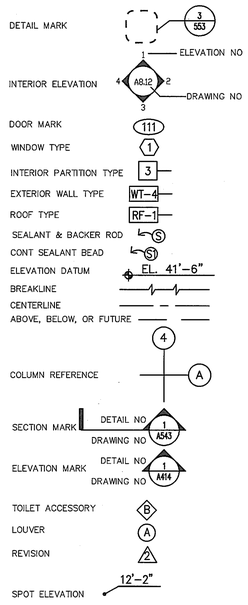

STATE INFORMATION

STATE OF MARYLAND

BOARD OF PUBLIC WORKS:

ROBERT L. EHRLICH, JR., GOVERNOR
WILLIAM DONALD SCHAEFER, COMPTROLLER
NANCY K. KOPP, TREASURER

DEPARTMENT OF GENERAL SERVICES:

BOYD K. RUTHERFORD, SECRETARY
301 WEST PRESTON STREET
ROOM 1405
BALTIMORE, MD 21201

ABBREVIATIONS

SYMBOLS USED AS ABBREVIATIONS

&	AND		d		PENNY
∠	ANGLE		⊥		PERPENDICULAR
@	AT		ℙ		PLATE
B.M.	BENCH MARK		ϕ		DIAMETER
℄	CENTER LINE		□		SQUARE
[	CHANNEL		X		WIDTH X HEIGHT
#	NUMBER		Ⓢ		SEALANT
A	AFF	ABOVE FINISHED FLOOR	**M**	MFR	MANUFACTURER
	ACT	ACOUSTIC(AL) CEILING TILE		MO	MASONRY OPENING
	ADD	ADDENDUM		MTL	METAL
	ADH	ADHESIVE		MAX	MAXIMUM
	ADJ	ADJACENT		MECH	MECHANICAL
	ALT	ALTERNATE		MIN	MINIMUM
	ALUM	ALUMINUM		MISC	MISCELLANEOUS
	AP	ACCESS PANEL		MTD	MOUNTED
	ARCH	ARCHITECT(URAL)		MOV	MOVABLE
	ASPH	ASPHALT			
B	BET	BETWEEN	**N**	NOM	NOMINAL
	BLK	BLOCK(ING)		NIC	NOT IN CONTRACT
	BD	BOARD		NTS	NOT TO SCALE
	BLDG	BUILDING		NO	NUMBER
				N/A	NOT APPLICABLE
C	C	COURSE(S)			
	CAB	CABINET	**O**	OFF	OFFICE
	CLG	CEILING		OC	ON CENTER
	CT	CERAMIC TILE		OPNG	OPENING
	CTR	CENTER		OPP	OPPOSITE
	CLR	CLEAR(ANCE)		OD	OUTSIDE DIAMETER
	CL	CLOSET		OA	OVERALL
	COL	COLUMN		OH	OPPOSITE HAND
	COMB	COMBINATION			
	CONC	CONCRETE	**P**	PTD, P	PAINTED
	COMP	COMPRESSIBLE		PR	PAIR
	CMU	CONCRETE MASONRY UNIT		PNL	PANEL
	CONF	CONFERENCE		PBD	PARTICLE BOARD
	CONST	CONSTRUCTION		PTN	PARTITION
	COORD	COORDINATE		PLUMB	PLUMBING
	CJ	CONSTRUCTION JOINT		PLAM, PL	PLASTIC LAMINATE
	CONT	CONTINUOUS		PLY	PLYWOOD
D	DEMO	DEMOLITION		PT	POINT
	DTL,DET	DETAIL		PROJ	PROJECTED(ION)
	DIAG	DIAGONAL	**Q**		
	DIA	DIAMETER	**R**	RAD,R	RADIUS
	DIM	DIMENSION		REF	REFERENCE
	DIV	DIVISION		REINF	REINFORCE(D)(ING)
	DR	DOOR		REQ	REQUIRED
	DBL	DOUBLE		RES	RESILIENT
	DN	DOWN		REV	REVISION
	DWR	DRAWER		RH	RIGHT HAND
	DWG	DRAWING		R	RISER
	DF	DRINKING FOUNTAIN		RD	ROOF DRAIN
E	EA	EACH		RM	ROOM
	ELEC	ELECTRIC(AL)		RO	ROUGH OPENING
	EL	ELEVATION		RB	RUBBER BASE
	ELEV	ELEVATOR			
	ENCL	ENCLOSE(URE)	**S**	SAB	SOUND ATTENUATION
	EOS	EDGE OF SLAB			BLANKET
	EQ	EQUAL		SBO	SUPPLIED BY OTHERS
	EQUIP	EQUIPMENT		SCHED	SCHEDULE
	EX	EXISTING		SF	SQUARE FOOT
	EJ	EXPANSION JOINT		SH	SHELF, SHELVING
	EXP	EXPOSED, EXPANSION		SHT	SHEET
	EXT	EXTERIOR		SIM	SIMILAR
F	FF	FINISHED FLOOR		SC	SOLID CORE
	FIN	FINISH(ED)		SOG	SLAB ON GRADE
	FA	FIRE ALARM		SPEC	SPECIFICATION(S)
	FE	FIRE EXTINGUISHER		SQ	SQUARE
	FEC	FIRE EXTINGUISHER CABINET		SS	STAINLESS STEEL
	FVC	FIRE VALVE CABINET		STD	STANDARD
	FR	FIRE RATED(ING)		STN	STAINED
	FRP	FIBERGLASS REINF. POLYESTER		STL	STEEL
	FL, FLR	FLOOR(ING)		STOR	STORAGE
	FD	FLOOR DRAIN		STRUCT	STRUCTURAL
G	GALV	GALVANIZED		SUSP	SUSPENDED
	GA	GAUGE		SYM	SYMMETRICAL
	GL	GLASS	**T**	T	TREAD
	GWB	GYPSUM WALL BOARD		T&G	TONGUE AND GROOVE
	GYP	GYPSUM		TEL	TELEPHONE
H	H	HAND		THK	THICK(NESS)
	HP	HIGH POINT		THD	THRESHOLD
	HC	HOLLOW CORE		TLT	TOILET
	HORIZ	HORIZONTAL		TO	TOP OF
	H&V	HORIZONTAL AND VERTICAL		TOS	TOP OF STEEL
	HR	HOUR		TYP	TYPICAL
	HCP	HANDICAPPED			
I	ID	INSIDE DIAMETER	**U**	UC	UNDERCUT
	ICF	INSULATED CONCRETE FORMWORK		UNF	UNFINISHED
		INCLUDE(D)(ING)		UON	UNLESS OTHERWISE NOTED
	INCL	INSULATE(D)(ION)	**V**	VIF	VERIFY IN FIELD
	INSUL	INTERIOR		VB	VINYL BASE
	INT			VERT	VERTICAL
J	JC	JANITORS CLOSET		VC	VALVE CABINET
	JT, J	JOINT		VCT	VINYL COMPOSITION TILE
K					
L	LAM	LAMINATE	**W**	WC	WALL COVERING
	LAV	LAVATORY		WP	WATERPROOFING
	LBL	LABEL		W/	WITH
	LEV	LEVEL		W/O	WITHOUT
	LH	LEFT HAND		WD	WOOD
	LIN	LINOLEUM		WR	WATER RESISTANCE
	LT	LIGHT	**Z**	ZT	ZINC–TIN ALLOY COATED STAINLESS STEEL
	LG	LONG, LENGTH			
	LP	LOW POINT			

LIST OF DRAWINGS

VOLUME I

CIVIL
- C1.00 EXISTING CONDITIONS PLAN
- C1.01 DEMOLITION PLAN
- C1.02 BORING LOGS
- C2.01 INITIAL EROSION & SEDIMENT CONTROL PLAN
- C2.02 EROSION & SEDIMENT CONTROL PLAN
- C2.03 EROSION & SEDIMENT CONTROL DETAILS
- C2.04 EROSION & SEDIMENT CONTROL NOTES I
- C2.05 EROSION & SEDIMENTATION CONTROL NOTES II
- C3.01 SITE PLAN
- C3.02 SITE DETAILS
- C3.03 GEOMETRIC PLAN
- C4.01 UTILITY PLAN
- C4.02 UTILITY PROFILES I
- C4.03 UTILITY PROFILES II

LANDSCAPE
- L.1 PEDESTRIAN PLAN
- L.2 NORTH ENTRY GARDEN ELEVATIONS & DETAILS
- L.3 PAVING ENLARGEMENTS
- L.4 PAVING ENLARGEMENTS
- L.5.1 FOUNTAIN
- L.5.2 FOUNTAIN
- L.6.1 FOUNTAIN
- L.6.2 FOUNTAIN
- L.6.3 FOUNTAIN
- L.6.4 FOUNTAIN
- L.7 SITE DETAILS
- L.8 SITE DETAILS
- L.9 LANDSCAPE PLAN
- L.10 LANDSCAPE DETAILS

ARCHITECTURAL
- A1.01 FIRST FLOOR REFERENCE PLAN
- A1.02 BASEMENT & SECOND FLOOR REFERENCE PLANS
- A1.03 PENTHOUSE PLAN ROOF PLAN
- A2.1A BASEMENT PLAN – N. WING
- A2.1B BASEMENT PLAN – S. WING
- A2.2A FIRST FLOOR PLAN – N. WING
- A2.2B FIRST FLOOR PLAN – S. WING
- A2.3A SECOND FLOOR PLAN – N. WING
- A2.3B SECOND FLOOR PLAN – S. WING
- A2.4A PENTHOUSE PLAN – N. WING AND ALTERNATE #6 ⚠
- A2.4B PENTHOUSE PLAN – S. WING
- A2.5A ROOF PLAN – N. WING AND ALTERNATE #6 ⚠
- A2.5B ROOF PLAN – S. WING
- A3.1A BASEMENT REFLECTED CEILING PLAN N. WING
- A3.1B BASEMENT REFLECTED CEILING PLAN S. WING
- A3.2A FIRST FLOOR REFLECTED CEILING PLAN N. WING
- A3.2B FIRST FLOOR REFLECTED CEILING PLAN S. WING
- A3.3A SECOND FLOOR REFLECTED CEILING PLAN N. WING AND ALTERNATE #6 ⚠
- A3.3B SECOND FLOOR REFLECTED CEILING PLAN S. WING
- A3.4A BASEMENT PAVING PLAN – N. WING & ALT. #7 ⚠
- A3.4B BASEMENT PAVING PLAN – S. WING & ALT. #7 ⚠
- A3.5A FIRST FLOOR PAVING PLAN – NORTH WING & ALT. #7 ⚠
- A3.5B FIRST FLOOR PAVING PLAN – SOUTH WING
- A3.6A SECOND FLOOR PAVING PLAN – NORTH WING & ALT. #7 ⚠
- A3.6B SECOND FLOOR PAVING PLAN – SOUTH WING & ALT. #7 ⚠
- A4.1.1 NORTH AND SOUTH ELEVATIONS
- A4.1.1A SLATE SCULPINGS – ALTERNATE #3 ⚠
- A4.1.2 WEST ELEVATION AND EAST SECTIONAL ELEVATION
- A4.1.2A ALTERNATE #5 WEST ELEVATION, SECTIONS AND DETAILS ⚠
- A4.1.3 NORTH AND SOUTH SECTIONAL ELEVATIONS
- A4.1.4 VARIOUS ELEVATIONS AND SECTIONS
- A4.2.1 NORTH–SOUTH BUILDING SECTIONS
- A4.2.2 EAST–WEST BUILDING SECTIONS
- A5.0.1 EXTERIOR WALL AND ROOF TYPES
- A5.0.2 TYPICAL EXTERIOR DETAILS & ALT. #6 ⚠
- A5.1.1 EXTERIOR WALL SECTION DETAILS
- A5.1.2 EXTERIOR WALL SECTION DETAILS
- A5.1.3 EXTERIOR WALL SECTION DETAILS
- A5.1.4 EXTERIOR WALL SECTION DETAILS
- A5.1.5 EXTERIOR WALL SECTION DETAILS & MOCK UPS
- A5.2.1 EXTERIOR PLAN DETAILS
- A5.2.2 PLAN DETAILS
- A5.2.3 PLAN DETAILS
- A5.2.4 PLAN DETAILS
- A5.3.1 SECTION DETAILS
- A5.3.2 SECTION DETAILS
- A5.3.3 SECTION DETAILS
- A5.3.4 SECTION DETAILS
- A5.3.5 SECTION DETAILS
- A5.3.6 SECTION DETAILS
- A5.3.7 FLASHING DETAILS
- A5.4.1 NORTH CHIMNEY DETAILS
- A5.4.2 WEST CHIMNEY DETAILS
- A5.4.3 EAST CHIMNEY DETAILS
- A5.4.4 LECTURE HALL CHIMNEY
- A5.5.0 WINDOW AND LOUVER SCHEDULE
- A5.5.1 WINDOW DETAILS
- A5.5.2 WINDOW DETAILS
- A5.5.3 WINDOW DETAILS
- A5.5.4 LOUVER DETAILS
- A5.6.1 MASONRY DETAILS
- A5.6.2 LOUVER & RECESSED MASONRY DETAILS ⚠
- A6.1.1 STAIR DETAILS – STAIR 1
- A6.1.2 STAIR DETAILS – STAIR 2
- A6.1.3 ELEVATOR DETAILS
- A6.1.4 RAMP DETAILS
- A7.1.0 ENLARGED PLANS & RCP RESTROOMS
- A7.1.1 ENLARGED PLANS & RCP CLASSROOMS
- A8.1.0 INTERIOR ELEVATIONS BATHROOMS & MOUNTING HIEGHT SCHEDULE
- A8.1.1 INTERIOR ELEVATIONS – LECTURE HALL & ALTERNATE #4 ⚠
- A8.1.2 INTERIOR ELEVATIONS – MULTIMEDIA CLASSROOM
- A8.1.3 INTERIOR ELEVATIONS – FIRST FLOOR PUBLIC CORRIDOR
- A8.1.4 INTERIOR ELEVATIONS – FIRST FLOOR PUBLIC CORRIDOR
- A8.1.5 INTERIOR ELEVATIONS – FIRST & SECOND FLOOR PUBLIC CORRIDOR & ALTERNATE #4 ⚠
- A8.1.6 INTERIOR ELEVATIONS – BASEMENT
- A8.1.7 INTERIOR ELEVATIONS – 1ST & 2ND & ALTERNATE #4 ⚠
- A9.1.0 DOOR SCHEDULE
- A9.1.1 PARTITION TYPES
- A9.1.2 DOOR DETAILS
- A9.2.0 FINISH SCHEDULE
- A9.2.1 MILLWORK DETAILS
- A9.2.2 INTERIOR DETAILS
- A9.2.3 INTERIOR DETAILS & AV MOUNTING
- A9.2.4 MILLWORK DETAILS AND ALTERNATE #4 ⚠
- A02.1A LAB EQUIP & CASEWORK PLAN – BASEMENT N. WING – EAST SIDE
- A02.1B EQUIPMENT PLAN – BASEMENT FLOOR N. WING – WEST
- A02.1C EQUIPMENT PLANS – BASEMENT FLOOR S. WING
- A02.2A EQUIPMENT PLANS – FIRST FLOOR N. WING – EAST
- A02.2B EQUIPMENT PLAN – FIRST FLOOR N. WING – WEST
- A02.2C EQUIPMENT PLANS – FIRST FLOOR S. WING – WEST
- A02.2D EQUIPMENT PLANS – FIRST FLOOR S. WING EAST
- A02.3A LAB EQUIP & CASEWORK PLAN – SECOND FLOOR N. WING – EAST
- A02.3B LAB EQUIP & CASEWORK PLAN – SECOND FLOOR N. WING – WEST
- A02.3C EQUIPMENT PLANS – SECOND FLOOR SOUTH WING
- A03–1.1 LABORATORY CASEWORK EQUIPMENT ELEVATIONS – ANIMAL QUARTERS/TESTING/INSTRUCTION
- A03–3.1 LABORATORY CASEWORK EQUIPMENT ELEVATIONS
- A03–3.2 LABORATORY CASEWORK EQUIPMENT ELEVATIONS
- A03–3.3 LABORATORY CASEWORK EQUIPMENT ELEVATIONS
- A03–3.4 LABORATORY CASEWORK EQUIPMENT ELEVATIONS
- A04.0.1 LABORATORY EQUIPMENT SCHEDULES
- A04.0.2 LABORATORY EQUIPMENT SCHEDULES
- A04.1 LAB CASEWORK SCHEDULES
- A04.2 LAB CASEWORK/SECTION DETAILS
- A04.3 LAB CASEWORK/DETAILS
- A04.4 LAB CASEWORK/DETAILS
- A04.5 LAB CASEWORK/DETAILS
- A04.6 LAB CASEWORK/DETAILS

STRUCTURAL
- S0.01 GENERAL NOTES
- S0.02 GENERAL NOTES
- S1.00 FOUNDATION & BASEMENT FLOOR PLAN A
- S1.01 FOUNDATION & BASEMENT FLOOR PLAN B
- S2.00 FIRST FLOOR FRAMING PLAN A
- S2.01 FIRST FLOOR FRAMING PLAN B
- S2.02 SECOND FLOOR FRAMING PLAN A
- S2.03 SECOND FLOOR FRAMING PLAN B
- S2.04 PENTHOUSE FRAMING PLAN A
- S2.05 PENTHOUSE FRAMING PLAN B
- S2.06 ROOF FRAMING PLAN A
- S2.07 ROOF FRAMING PLAN B
- S2.08 WEST CHIMNEY FRAMING PLANS
- S2.09 LECTURE HALL CHIMNEY FRAMING PLANS
- S2.10 EAST CHIMNEY FRAMING PLANS
- S2.11 WEST CHIMNEY FRAMING PLANS
- S3.00 LATERAL BRACING ELEVATIONS
- S3.01 LATERAL BRACING ELEVATIONS
- S3.02 CHIMNEY FRAMING ELEVATIONS
- S3.03 LATERAL BRACING DETAILS
- S3.04 LATERAL BRACING DETAILS
- S4.00 TYPICAL FOUNDATION DETAILS & FOOTING SCHEDULE
- S4.01 TYPICAL FOUNDATION DETAILS
- S4.02 TYPICAL FOUNDATION DETAILS
- S4.03 FOUNDATION SECTION AND DETAILS
- S4.04 FOUNDATION SECTION AND DETAILS
- S5.00 TYPICAL STEEL FRAMING DETAILS
- S5.01 TYPICAL STEEL FRAMING DETAILS
- S5.02 SUPERSTRUCTURE SECTIONS
- S5.03 SUPERSTRUCTURE SECTIONS
- S5.04 SUPERSTRUCTURE ROOF SECTIONS
- S5.05 SUPERSTRUCTURE ROOF SECTIONS
- S5.06 SUPERSTRUCTURE ROOF SECTIONS
- S5.07 CHIMNEY FRAMING SECTIONS
- S5.08 CHIMNEY FRAMING SECTIONS
- S6.00 COLUMN SCHEDULE
- S6.01 COLUMN SCHEDULE
- S6.02 COLUMN SCHEDULE
- S6.03 COLUMN SCHEDULE
- S6.04 COLUMN SCHEDULE
- S7.00 TRUSS ELEVATIONS & DETAILS
- S7.01 TRUSS ELEVATIONS & DETAILS

VOLUME II

PLUMBING
- P0.1 ABBREVIATIONS, SYMBOLS & GENERAL NOTES
- P2.0.A PLUMBING UNDERSLAB PLAN NORTH
- P2.0.B PLUMBING UNDERSLAB PLAN SOUTH
- P2.1.A PLUMBING BASEMENT PLAN NORTH
- P2.1.B PLUMBING BASEMENT PLAN SOUTH
- P2.2.A PLUMBING FIRST FLOOR PLAN NORTH
- P2.2.B PLUMBING FIRST FLOOR PLAN SOUTH
- P2.3.A PLUMBING SECOND FLOOR PLAN NORTH
- P2.3.B PLUMBING SECOND FLOOR PLAN SOUTH
- P2.4.A PLUMBING PENTHOUSE PLAN NORTH
- P2.4.B PLUMBING PENTHOUSE PLAN SOUTH
- P4.1 PLUMBING ENLARGED PLANS TOILET ROOMS
- P4.2 PLUMBING LABORATORY PLAN BASEMENT FLOOR NORTH
- P4.3.A PLUMBING LABORATORY PLAN SECOND FLOOR NORTH WING – WEST
- P4.3.B PLUMBING LABORATORY PLAN SECOND FLOOR NORTH WING – EAST
- P5.1.A SANITARY WASTE VENT AND STORM RISER DIAGRAMS
- P5.1.B LABORATORY WASTE AND VENT RISER DIAGRAM
- P5.2.A DOMESTIC WATER RISER DIAGRAM
- P5.2.B DOMESTIC WATER RISER DIAGRAM
- P5.3 LABORATORY RISER DIAGRAM
- P6.1 PLUMBING DETAILS
- P7.1 PLUMBING SCHEDULES

MECHANICAL
- M1.0 SITE PLAN NEW WORK MECHANICAL
- M1.1 BASEMENT PRESSURIZATION PLAN
- M1.2 SECOND FLOOR PRESSURIZATION PLAN
- M2.0.A BASEMENT HVAC PLAN NORTH
- M2.0.B BASEMENT HVAC PLAN SOUTH
- M2.1.A FIRST FLOOR HVAC PLAN NORTH
- M2.1.B FIRST FLOOR HVAC PLAN SOUTH
- M2.2.A SECOND FLOOR HVAC PLAN NORTH
- M2.2.B SECOND FLOOR HVAC PLAN SOUTH
- M2.3.A PENTHOUSE HVAC PLAN NORTH
- M2.3.B PENTHOUSE HVAC PLAN SOUTH
- M3.0.A BASEMENT PIPING PLAN NORTH
- M3.0.B BASEMENT PIPING PLAN SOUTH
- M3.1.A FIRST FLOOR PIPING PLAN NORTH
- M3.1.B FIRST FLOOR PIPING PLAN SOUTH
- M3.2.A SECOND FLOOR PIPING PLAN NORTH
- M3.2.B SECOND FLOOR PIPING PLAN SOUTH
- M3.3.A PENTHOUSE PIPING PLAN NORTH
- M3.3.B PENTHOUSE PIPING PLAN SOUTH
- M4.1 MECHANICAL AHU DIAGRAMS
- M4.2 ENLARGED PLANS & SECTIONS
- M4.3 ENLARGED PLANS & SECTIONS
- M4.4 ENLARGED PLANS & SECTIONS
- M4.5 ENLARGED PLANS & SECTIONS
- M4.6 ENLARGED PLANS & SECTIONS
- M4.7 ENLARGED PLANS & SECTIONS
- M5.1 AIR RISER DIAGRAMS
- M5.2 WATER RISER DIAGRAMS
- M6.1 DETAILS
- M6.2 DETAILS
- M6.3 DETAILS
- M7.1 SCHEDULES
- M7.2 SCHEDULES
- M7.3 SCHEDULES
- M8.1 AUTOMATIC CONTROLS
- M8.2 AUTOMATIC CONTROLS
- M8.3 AUTOMATIC CONTROLS
- M8.4 AUTOMATIC CONTROLS
- M8.5 AUTOMATIC CONTROLS
- M8.6 AUTOMATIC CONTROLS
- M8.7 AUTOMATIC CONTROLS
- M8.8 AUTOMATIC CONTROLS

ELECTRICAL
- E1.0 SYMBOLS & ABBREVIATIONS
- E1.1 ELECTRICAL SITE PLAN
- E1.2 EXTERIOR LIGHTING PLAN
- E2.0.A LIGHTING PLAN BASEMENT NORTH WING
- E2.0.B LIGHTING PLAN BASEMENT SOUTH WING
- E2.1.A LIGHTING PLAN FIRST FLOOR NORTH WING
- E2.1.B LIGHTING PLAN FIRST FLOOR SOUTH WING
- E2.2.A LIGHTING PLAN SECOND FLOOR NORTH WING
- E2.2.B LIGHTING PLAN SECOND FLOOR SOUTH WING
- E2.3.A LIGHTING PLAN PENTHOUSE NORTH WING
- E2.3.B LIGHTING PLAN PENTHOUSE SOUTH WING
- E3.0.A POWER PLAN BASEMENT NORTH WING – EAST
- E3.0.B POWER PLAN BASEMENT NORTH WING – WEST
- E3.0.C POWER PLAN BASEMENT SOUTH WING – WEST
- E3.1.A POWER PLAN FIRST FLOOR NORTH WING – EAST
- E3.1.B POWER PLAN FIRST FLOOR NORTH WING – WEST
- E3.1.C POWER PLAN FIRST FLOOR SOUTH WING – WEST
- E3.1.D POWER PLAN FIRST FLOOR SOUTH WING – EAST
- E3.2.A POWER PLAN SECOND FLOOR NORTH WING – EAST
- E3.2.B POWER PLAN SECOND FLOOR NORTH WING – WEST
- E3.2.C POWER PLAN SECOND FLOOR SOUTH WING – WEST
- E3.2.D POWER PLAN SECOND FLOOR SOUTH WING – EAST
- E3.3.A POWER PLAN PENTHOUSE NORTH WING
- E3.3.B POWER PLAN PENTHOUSE SOUTH WING
- E4.0.A TELECOMMUNICATION PLAN BASEMENT NORTH WING
- E4.0.B TELECOMMUNICATION PLAN BASEMENT SOUTH WING
- E4.1.A TELECOMMUNICATION PLAN FIRST FLOOR NORTH WING
- E4.1.B TELECOMMUNICATION PLAN FIRST FLOOR SOUTH WING
- E4.2.A TELECOMMUNICATION PLAN SECOND FLOOR NORTH WING
- E4.2.B TELECOMMUNICATION PLAN SECOND FLOOR SOUTH WING
- E5.1 PRIMARY POWER SERVICE ONE–LINE DIAGRAM AND RISER DIAGRAM
- E5.2 FIRE ALARM ANNUNCIATOR PANEL AND ONE LINE DIAGRAM
- E6.1 ELECTRICAL DETAILS
- E6.2 LIGHTING CONTROL WIRING DETAILS
- E6.3 LIGHTING CONTROL WIRING DETAILS
- E7.1 LIGHTING FIXTURE SCHEDULE
- E7.2 BASEMENT PANELBOARD SCHEDULES
- E7.3 BASEMENT & FIRST FLOOR PANELBOARD SCHEDULES
- E7.4 BASEMENT PANELBOARD SCHEDULES
- E7.5 FIRST FLOOR PANELBOARD SCHEDULES
- E7.6 SECOND FLOOR PANELBOARD SCHEDULES
- E7.7 SECOND FLOOR PANELBOARD SCHEDULES
- E7.8 PENTHOUSE PANELBOARD SCHEDULES
- FA1.0.A FIRE ALARM PLAN BASEMENT NORTH WING
- FA1.0.B FIRE ALARM PLAN BASEMENT SOUTH WING
- FA1.1.A FIRE ALARM PLAN FIRST FLOOR NORTH WING
- FA1.1.B FIRE ALARM PLAN FIRST FLOOR SOUTH WING
- FA1.2.A FIRE ALARM PLAN SECOND FLOOR NORTH WING
- FA1.2.B FIRE ALARM PLAN SECOND FLOOR SOUTH WING
- FA1.3.A FIRE ALARM PLAN PENTHOUSE NORTH WING
- FA1.3.B FIRE ALARM PLAN PENTHOUSE SOUTH WING
- LP1.0.A LIGHTNING PROTECTION ROOF PLAN NORTH WING
- LP1.0.B LIGHTNING PROTECTION ROOF PLAN SOUTH WING
- LP2.0.0 LIGHTNING PROTECTION DETAILS

St. Mary's College of Maryland
St. Mary's City, MD

New Academic Building

SmithGroup
SmithGroup Incorporated
1825 Eye Street NW
Suite 250
Washington, DC 20006
t 202.842.2100
f 202.974.4500
www.smithgroup.com

USING AGENCY APPROVAL

NAME Associate VP of Facilities
TITLE 5/23/05 DATE

DEPT. OF GENERAL SERVICES APPROVAL

PROJECT MANAGER 5/23/05 DATE

CHIEF - PROJ. MGT. & DSGN. 5/23/05 DATE

Issued for	Rev	Date
⚠ ADDENDUM PB-10	10	05/13/05

Seals and Signatures

BOARD OF ARCHITECTS 7475 REGISTERED ARCHITECT STATE OF MARYLAND

01/05/05
Graphic Scales DATE

Project North

1"=10' 1"=20' 1"=30' 1"=40' 1"=60' 1"=100' 3"=1'-0" 1½"=1'-0" ¾"=1'-0" 1"=1'-0" ½"=1'-0" ⅜"=1'-0" ¼"=1'-0" ⅛"=1'-0" 1/16"=1'-0"

Drawing Title

COVER SHEET DRAWING SHEET INDEX

Scale
J–494–020–002 DGS Project Number
25379.000 SG Project Number

G.0
Drawing Number